Parcel	Kind of Instrument	Date of Instrument	Grantor	Grantee	Recorded Jeasburg Book	Page	Date	Remarks
48-C-0	QCD	8-3-36	Mary M. Clark	St. of Vt.	19	219	8-3-36	0+50

Fed. Road Dist. No.	State	Fed. Aid Proj. No.	Fiscal Year	Sheet No.	Total Sheets
9	VT	55-C	1937	7	26

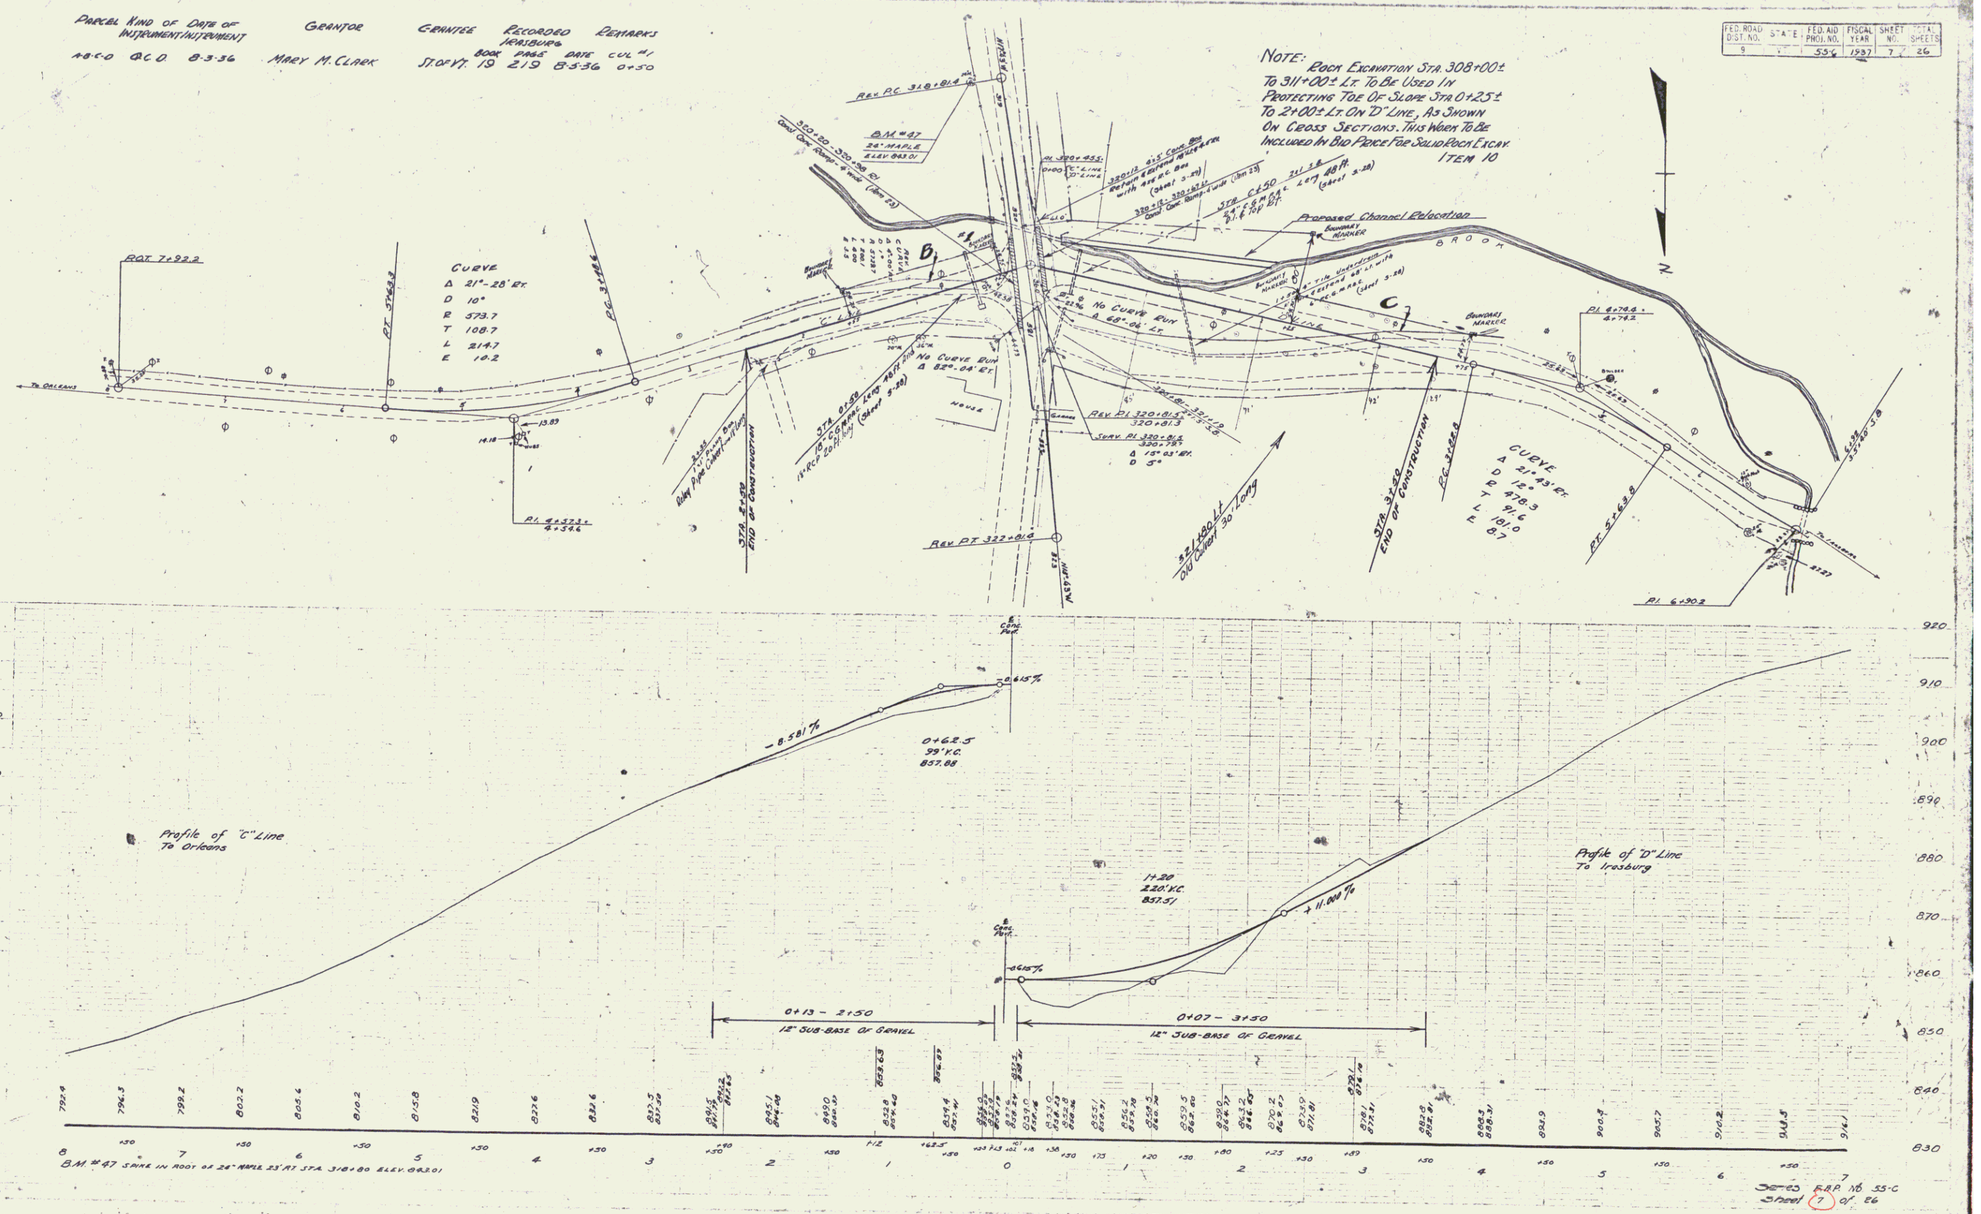
NOTE: Rock Excavation Sta. 308+00± To 311+00± Lt. To Be Used In Protecting Toe Of Slope Sta. 0+25± To 2+00± Lt. On "D" Line, As Shown On Cross Sections. This Work To Be Included In Bid Price For Solid Rock Excav. Item 10
Proposed Channel Relocation
Curve
Δ 21°-28' Rt.
D 10°
R 573.7
T 108.7
L 214.7
E 10.2
Curve
R 478.3
T 91.6
L 181.0
E 8.7
No Curve Run
No Curve Run
Rev. PC 318+81.4
Rev. PT 322+81.4
Rev. PI 320+81.4
Sta. PI 320+81.4
Sta. 0+50 10" CMP 14+0 Rt. 15" RCP 20+0 Lt.
Sta. 32+00.11 Culvert 30' Long
