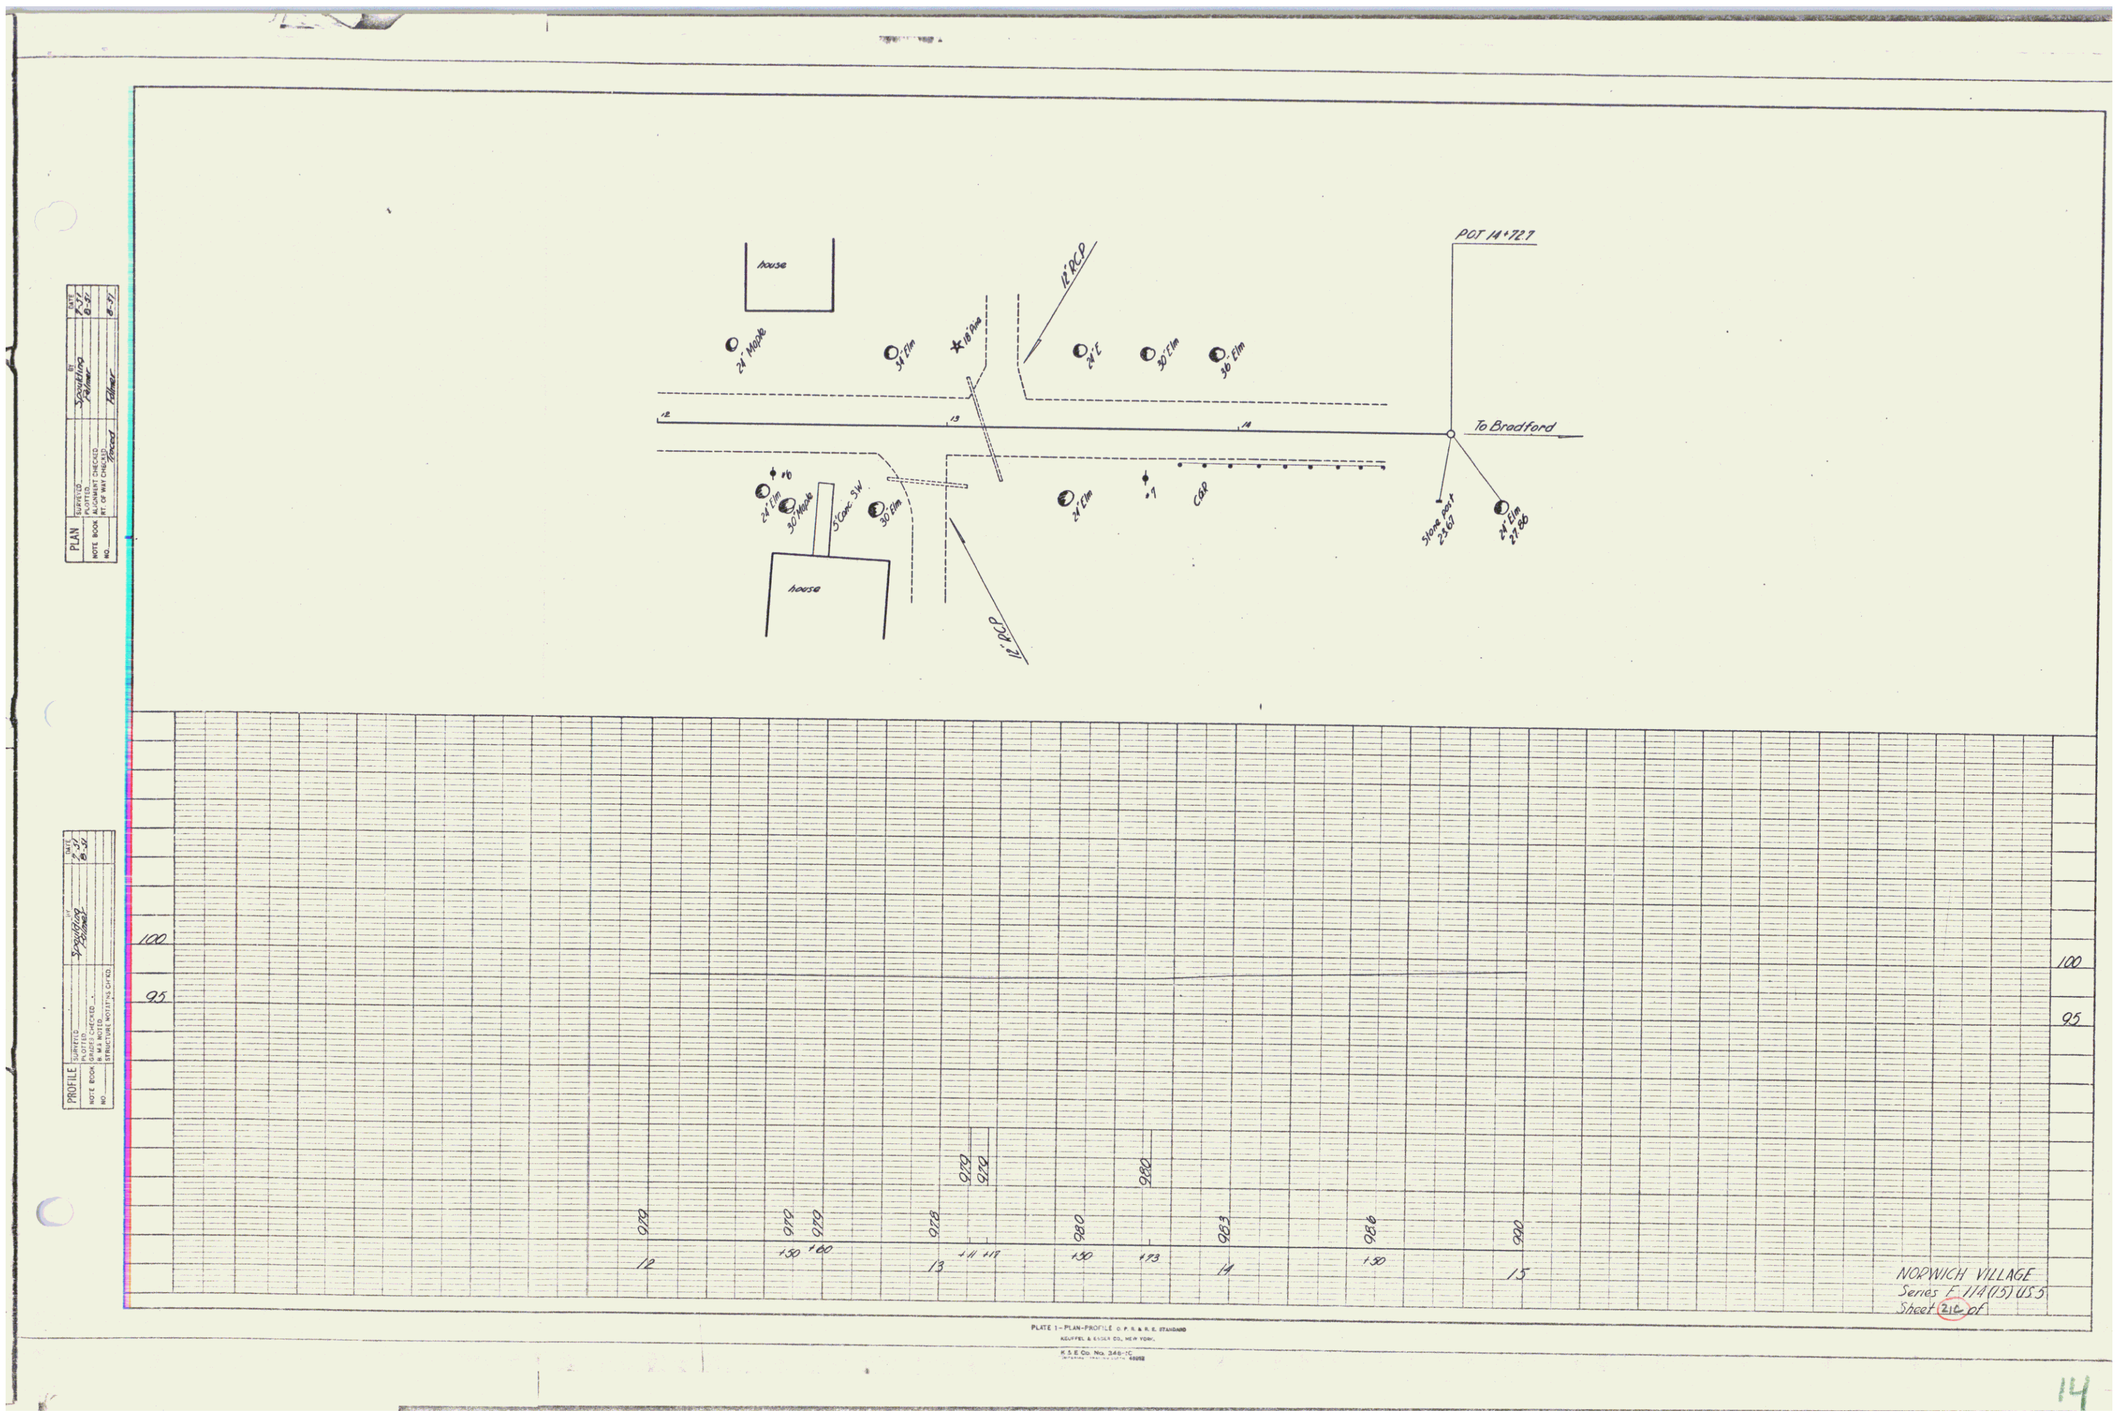
PLAN
SURVEYED
PLOTTED
NOTE BOOK
NO.
ALIGNMENT CHECKED
BY TRIANGULATION
Spaulding
Palmer
Speed
Palmer
8-27
8-27
8-27
PROFILE
SURVEYED
PLOTTED
NOTE BOOK
NO.
GRADES CHECKED
BY W. M.
BY TRIANGULATION
Spaulding
Speed
8-27
8-27
house
24" Maple
34" Elm
18" Pine
12" RCP
24" L
30" Elm
36" Elm
POT 14+72.7
To Bradford
12
13
14
24" Elm
30" Maple
Stone SW
30" Elm
24" Elm
CAP
Stone post 23.67
24" Elm 27.86
house
12" RCP
100
95
12
13
14
15
NORWICH VILLAGE
Series F 114(15) US 5
Sheet 21e of
PLATE 1—PLAN-PROFILE O. P. R. & R. E. STANDARD
KEUFFEL & ESSER CO., NEW YORK.
K. S. E. Co. No. 346-1C