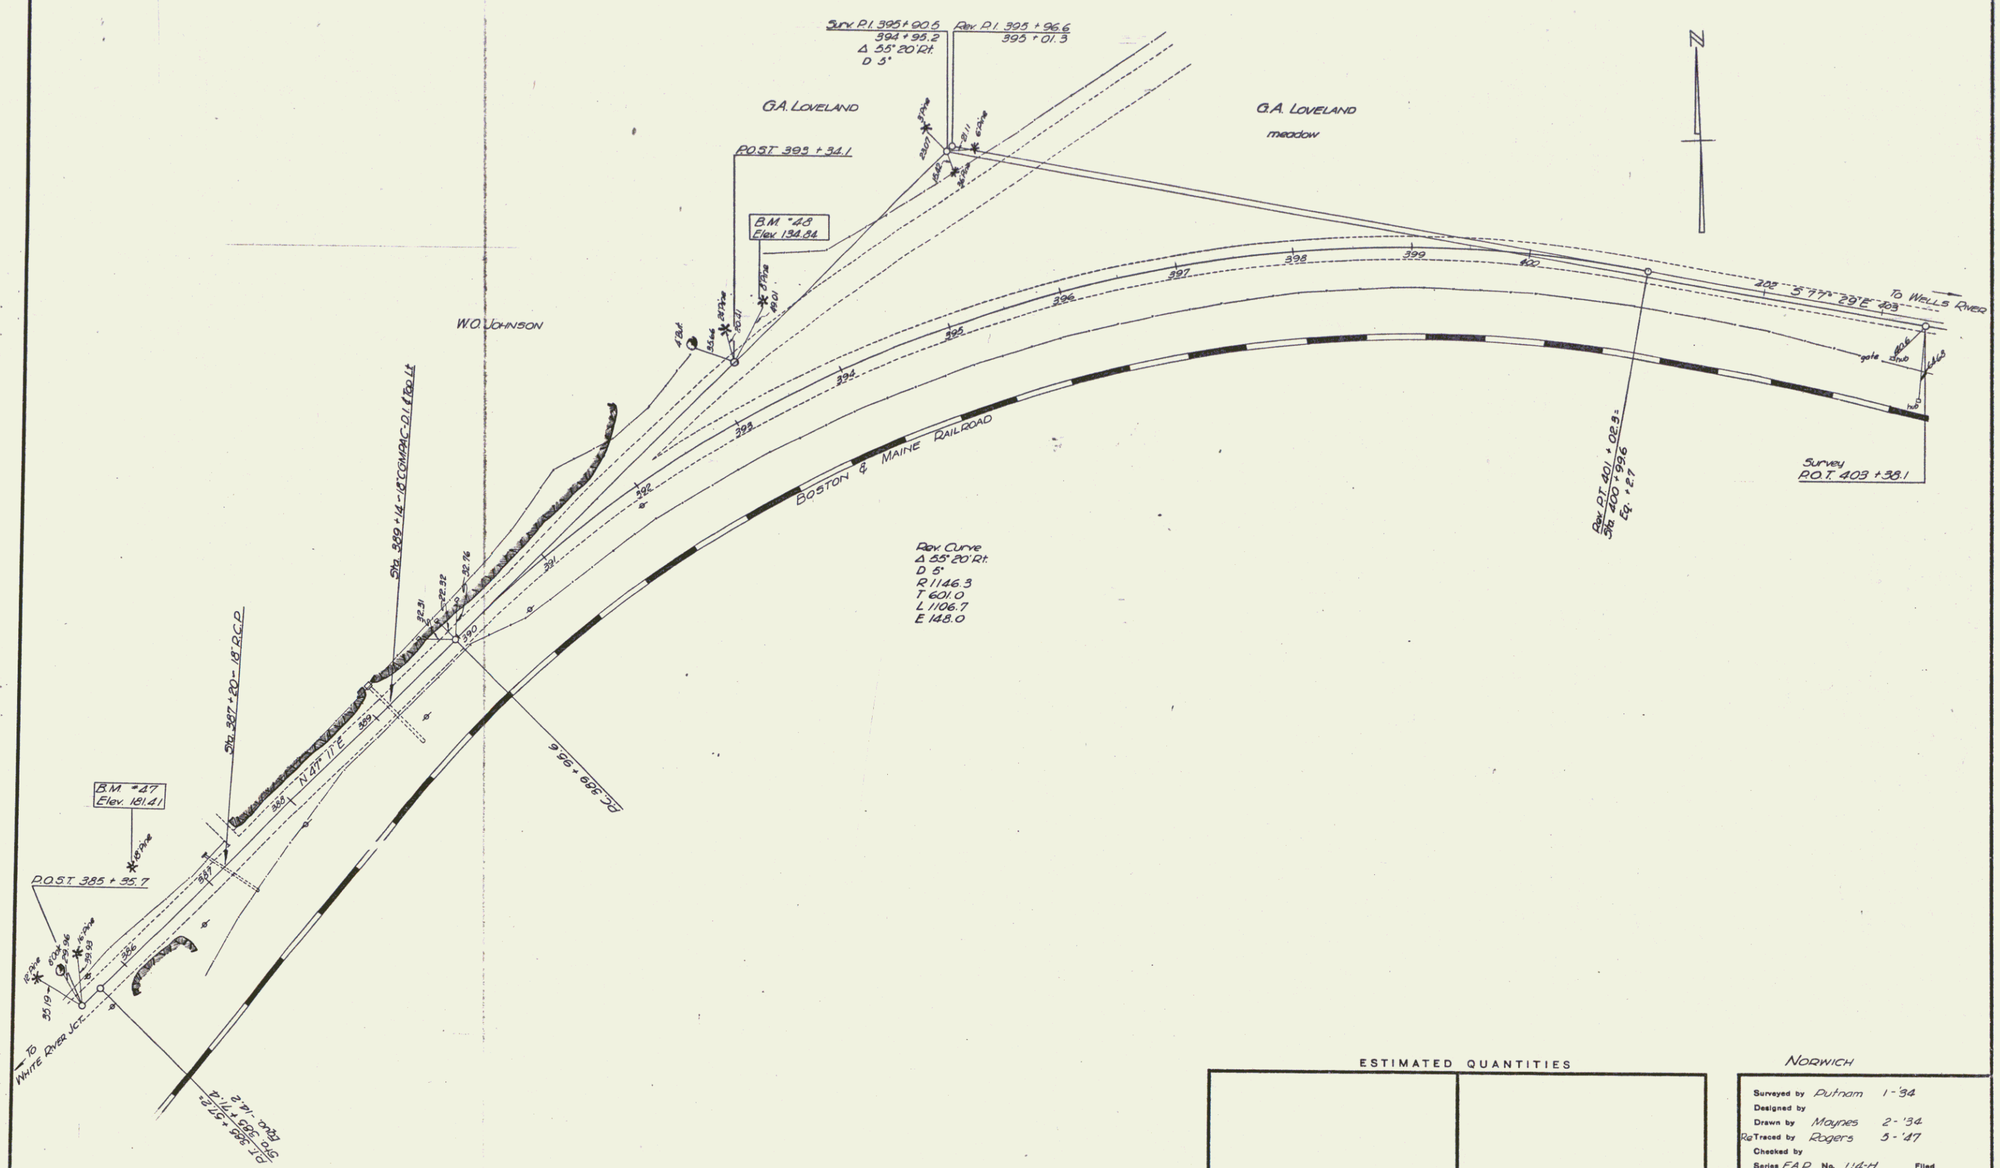

ESTIMATED QUANTITIES

NORWICH

Surveyed by Putnam 1-'34
Designed by
Drawn by Maynes 2-'34
Re-Traced by Rogers 5-'47
Checked by
Series F.A.P. No. 114-H Filed
Sheet 5A of Sheets

4