F.A.P. ROAD DIST. NO.	STATE	FED. AID PROJ. NO.	FISCAL YEAR	SHEET NO.	TOTAL SHEETS
6		114-H	1937	7	114

Parcel	Kind of Instrument	Date of Instrument	Grantor	Grantee	Recorded Book	Recorded Page	Recorded Date	Remarks
	A-8-CO "A" Concentration	Q.C.D. 11-3-36	Geo. A. Loveland	Boston & Maine Ry.	Norwich Ct. of Ft. 26	448	11-6-36	Cul. #1 410+77

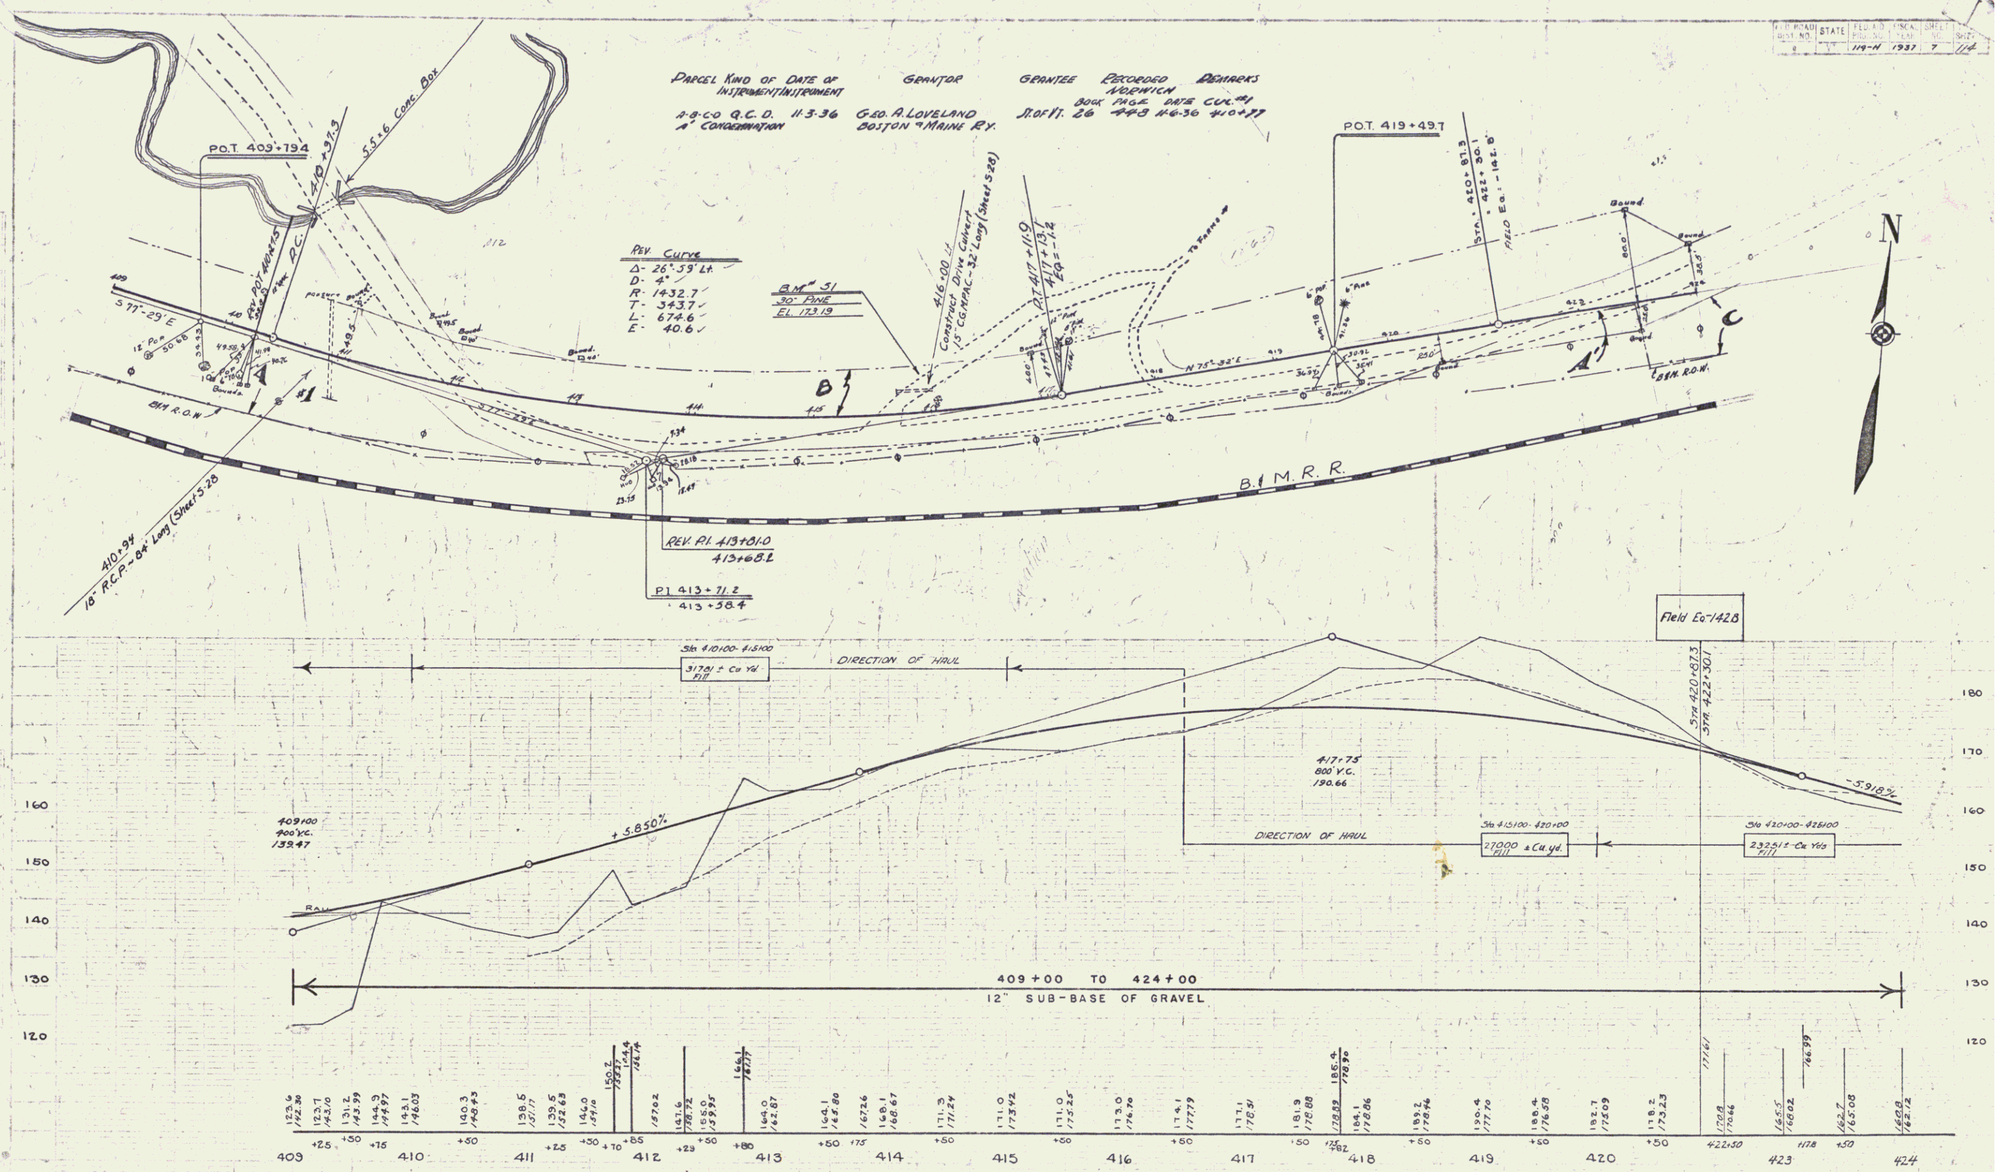

B.M. #31 SPIKE IN ROOT OF 30" PINE 5 FT. LT. OF STA. 416+10 ELEV. 173.19

Series F.A.P. 114-H
Sheet 7 of 114 Sheets

8