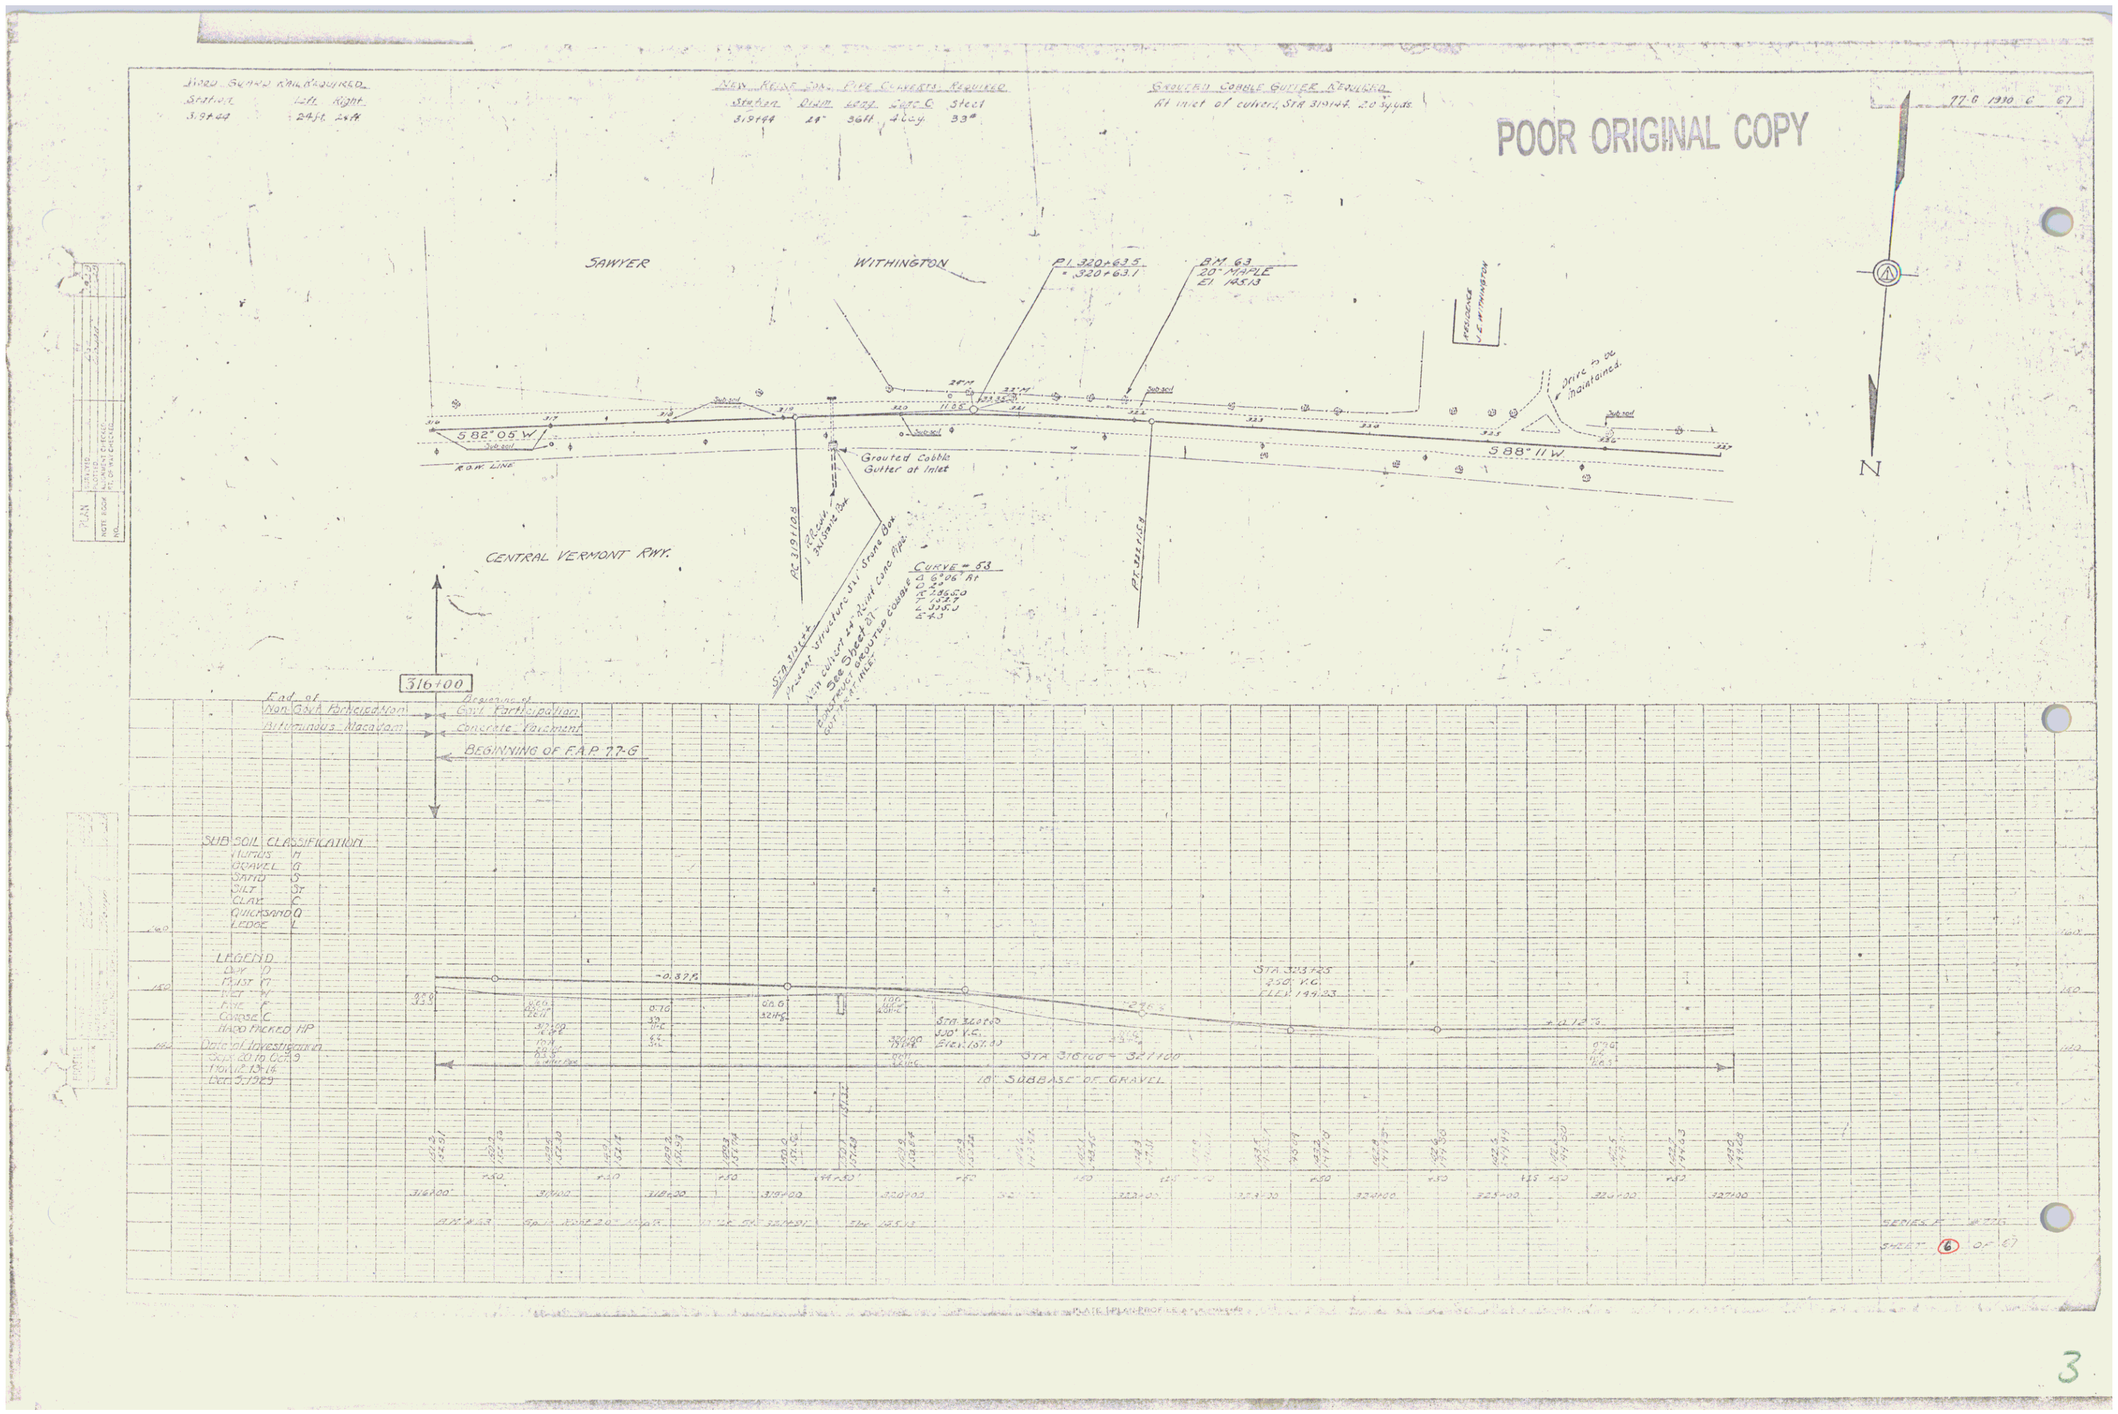
POOR ORIGINAL COPY
SAWYER
WITHINGTON
CENTRAL VERMONT RWY.
S 82° 05' W
S 88° 11' W
R.O.W. LINE
Grouted Cobble Gutter at Inlet
N
316+00
BEGINNING OF F.A.P. 77-6
SUB SOIL CLASSIFICATION
LEGEND
10" SUBBASE OF GRAVEL

3