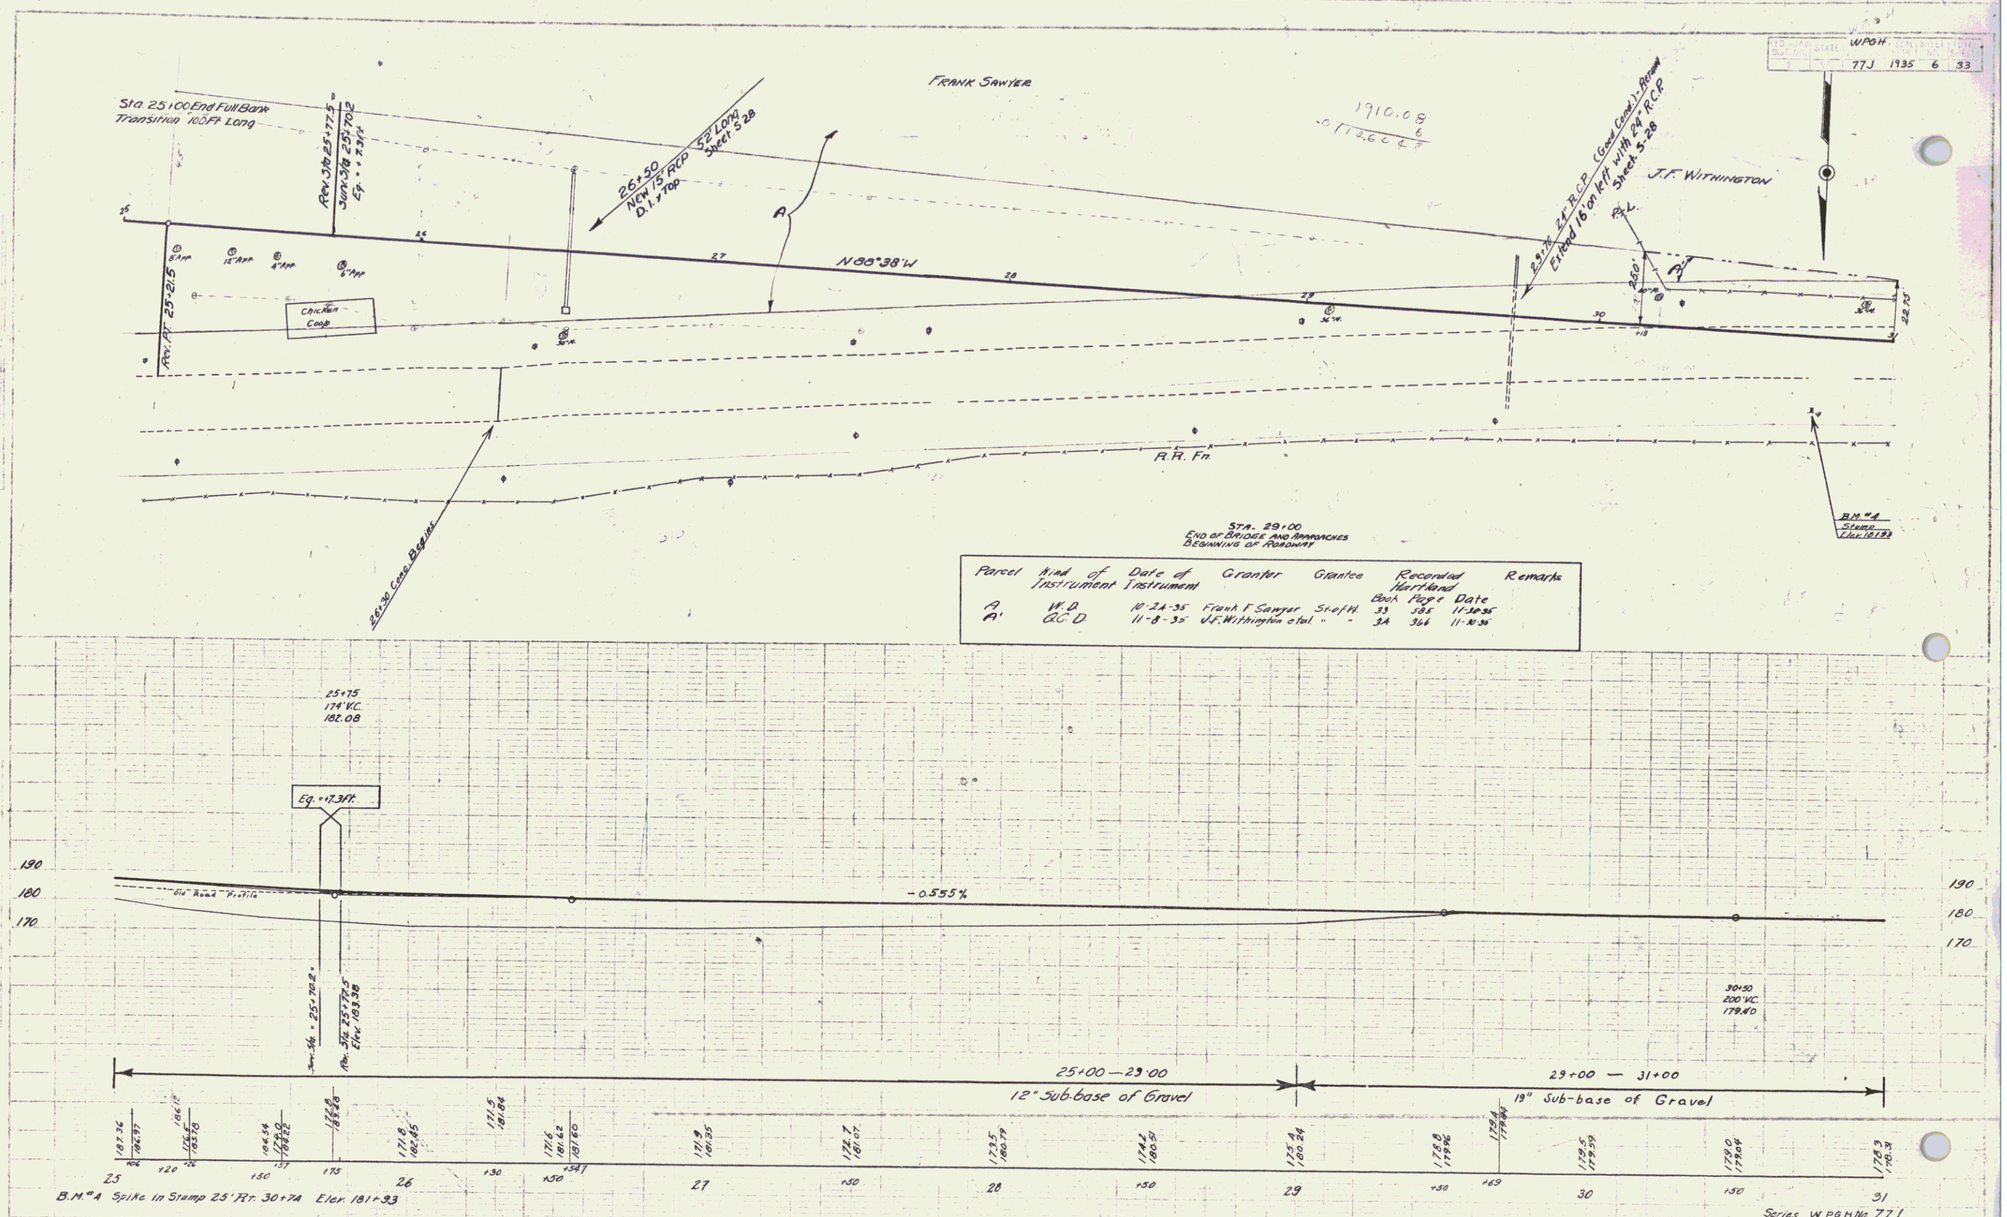

Parcel	Kind of Instrument	Date of Instrument	Grantor	Grantee	Recorded Hartland Book	Page	Date	Remarks
A	W.D.	10-24-35	Frank F. Sawyer	State of N.H.	33	585	11-30-35	
A'	Q.C.D.	11-8-35	J.F. Withington et al	" "	34	366	11-30-35	

4