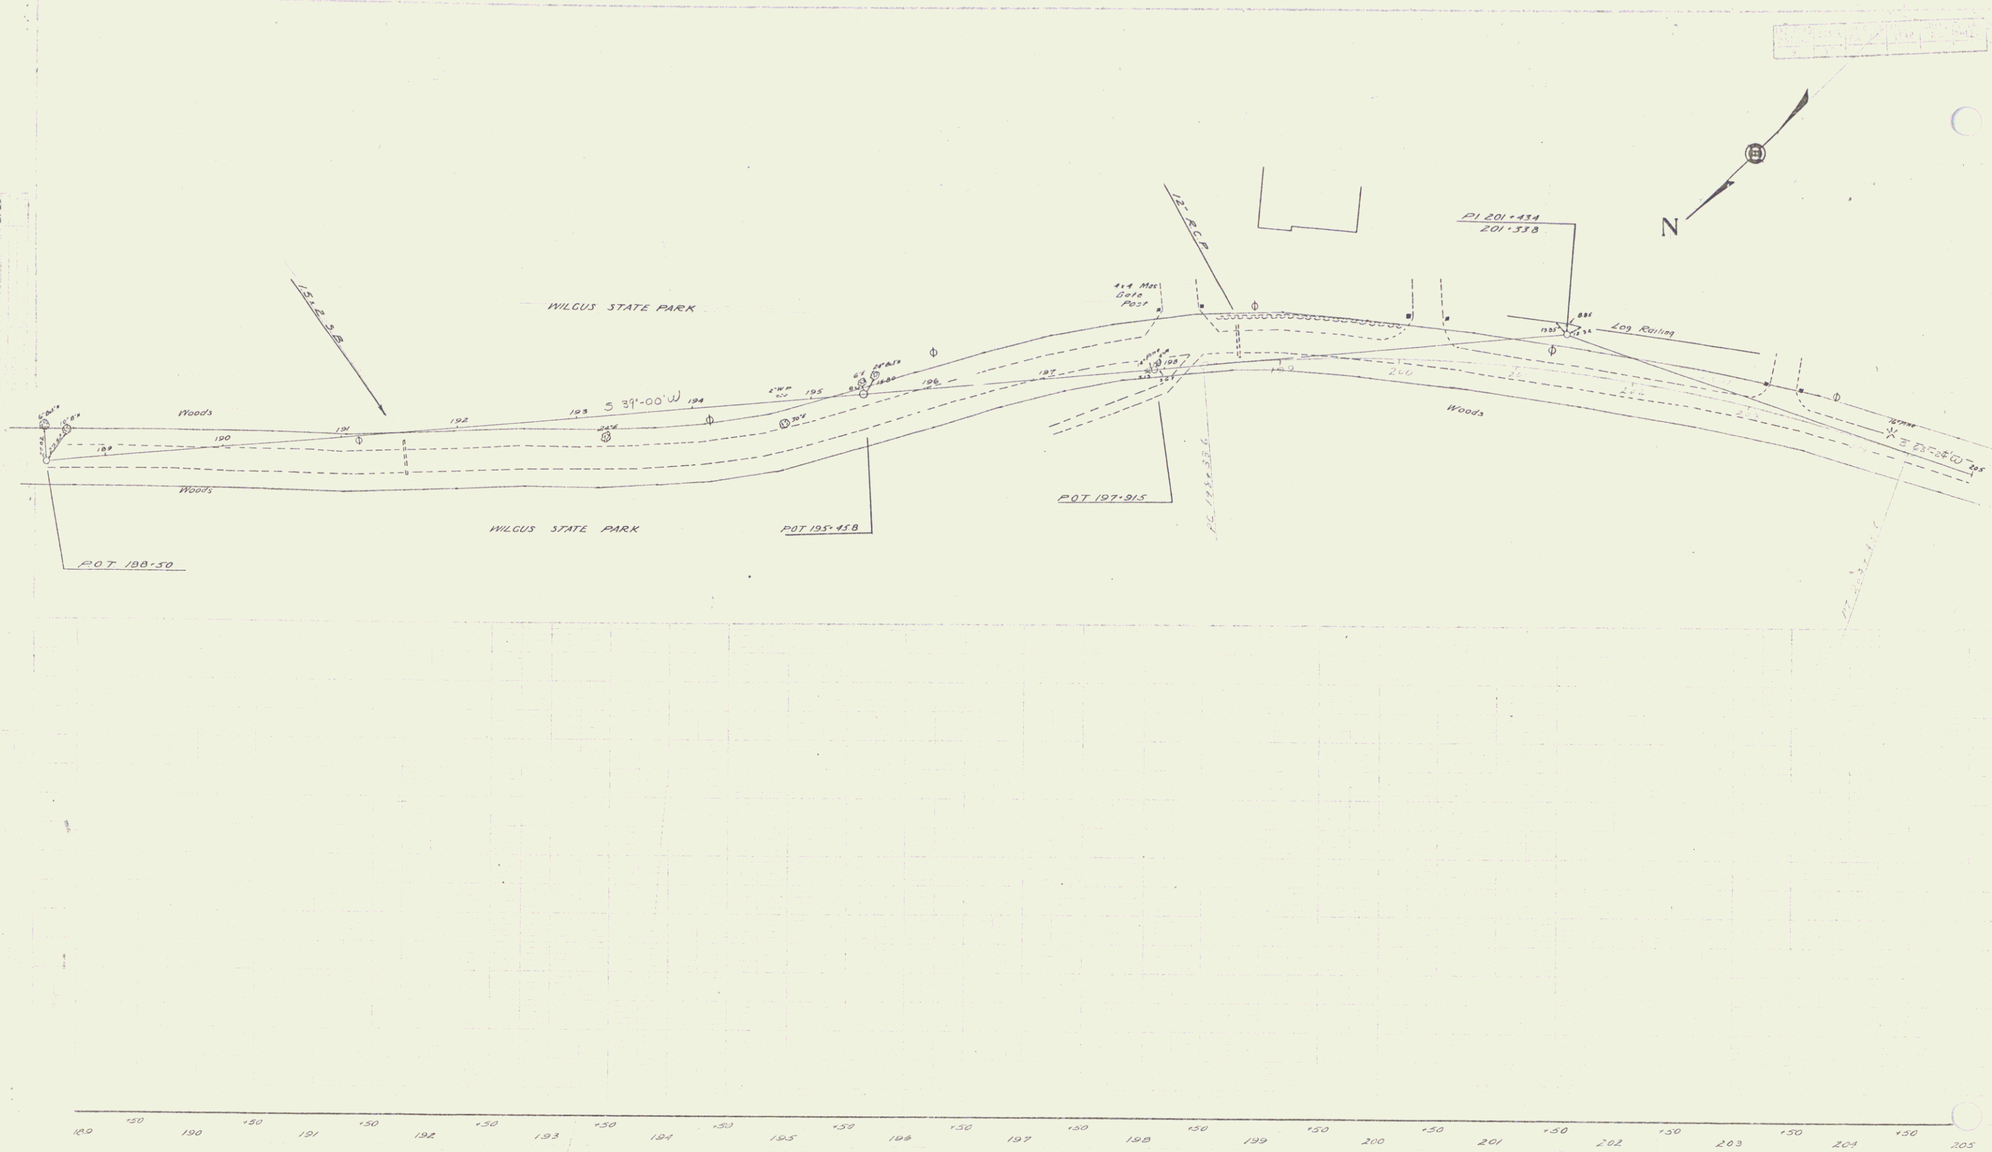


SERIES 4 SHEET NO OF

2