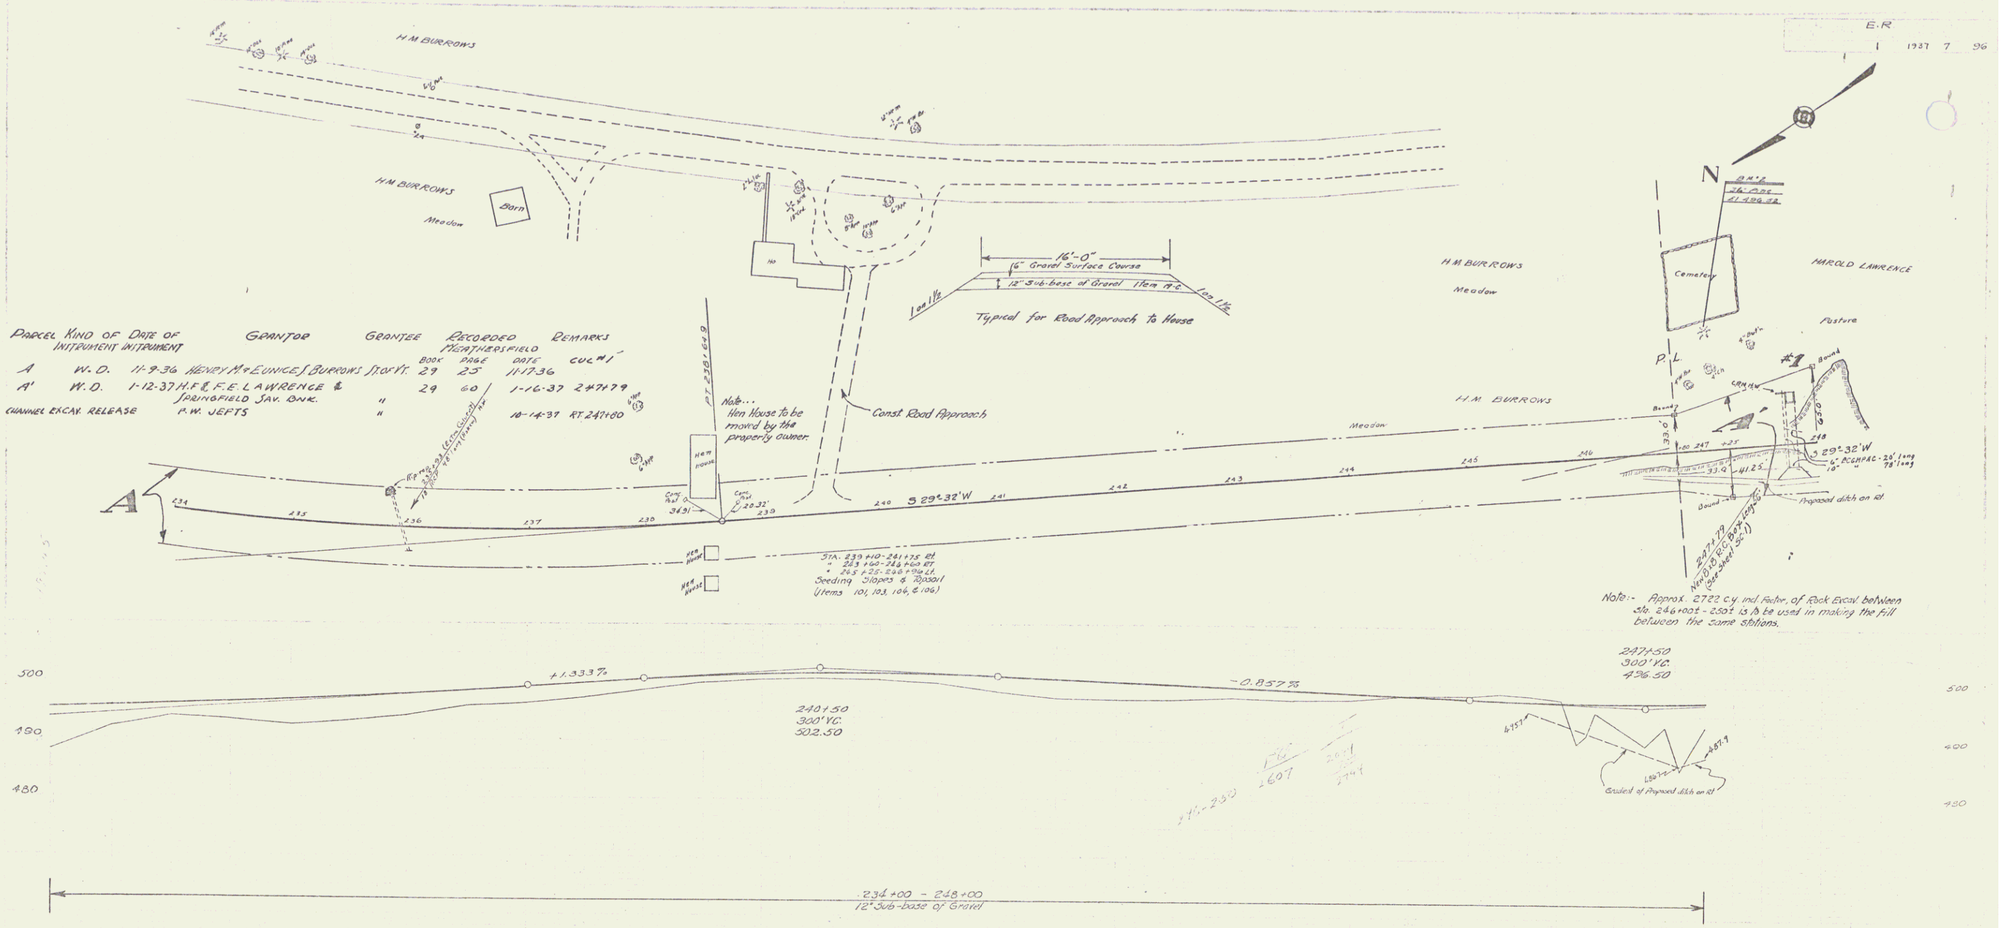

Parcel	Kind of Instrument	Date of Instrument	Grantor	Grantee	Recorded Hampden Springfield Book	Page	Date	Remarks
A	W.D.	11-9-36	Henry M. & Eunice J. Burrows	It. & Vt.	29	25	11-17-36	Col. #1
A'	W.D.	1-12-37	H.F. & F.E. Lawrence & Springfield Sav. Bnk.	"	29	60	1-16-37	247+79
Channel Excav. Release			P.W. Jeffs	"			10-14-37	Rt. 247+60

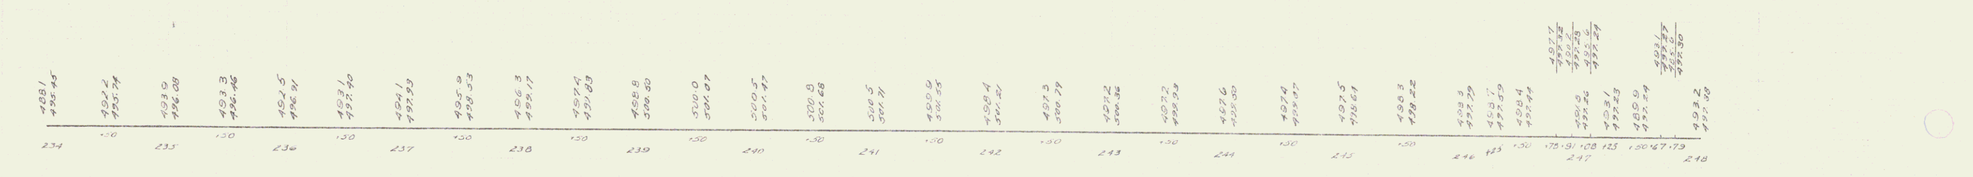

BM #2 SPIKE IN ROOT OF 36" PINE 104' LT STA 247+10 EL 494.52

SERIES E.R. 10 1
SHEET 7 OF 96

5