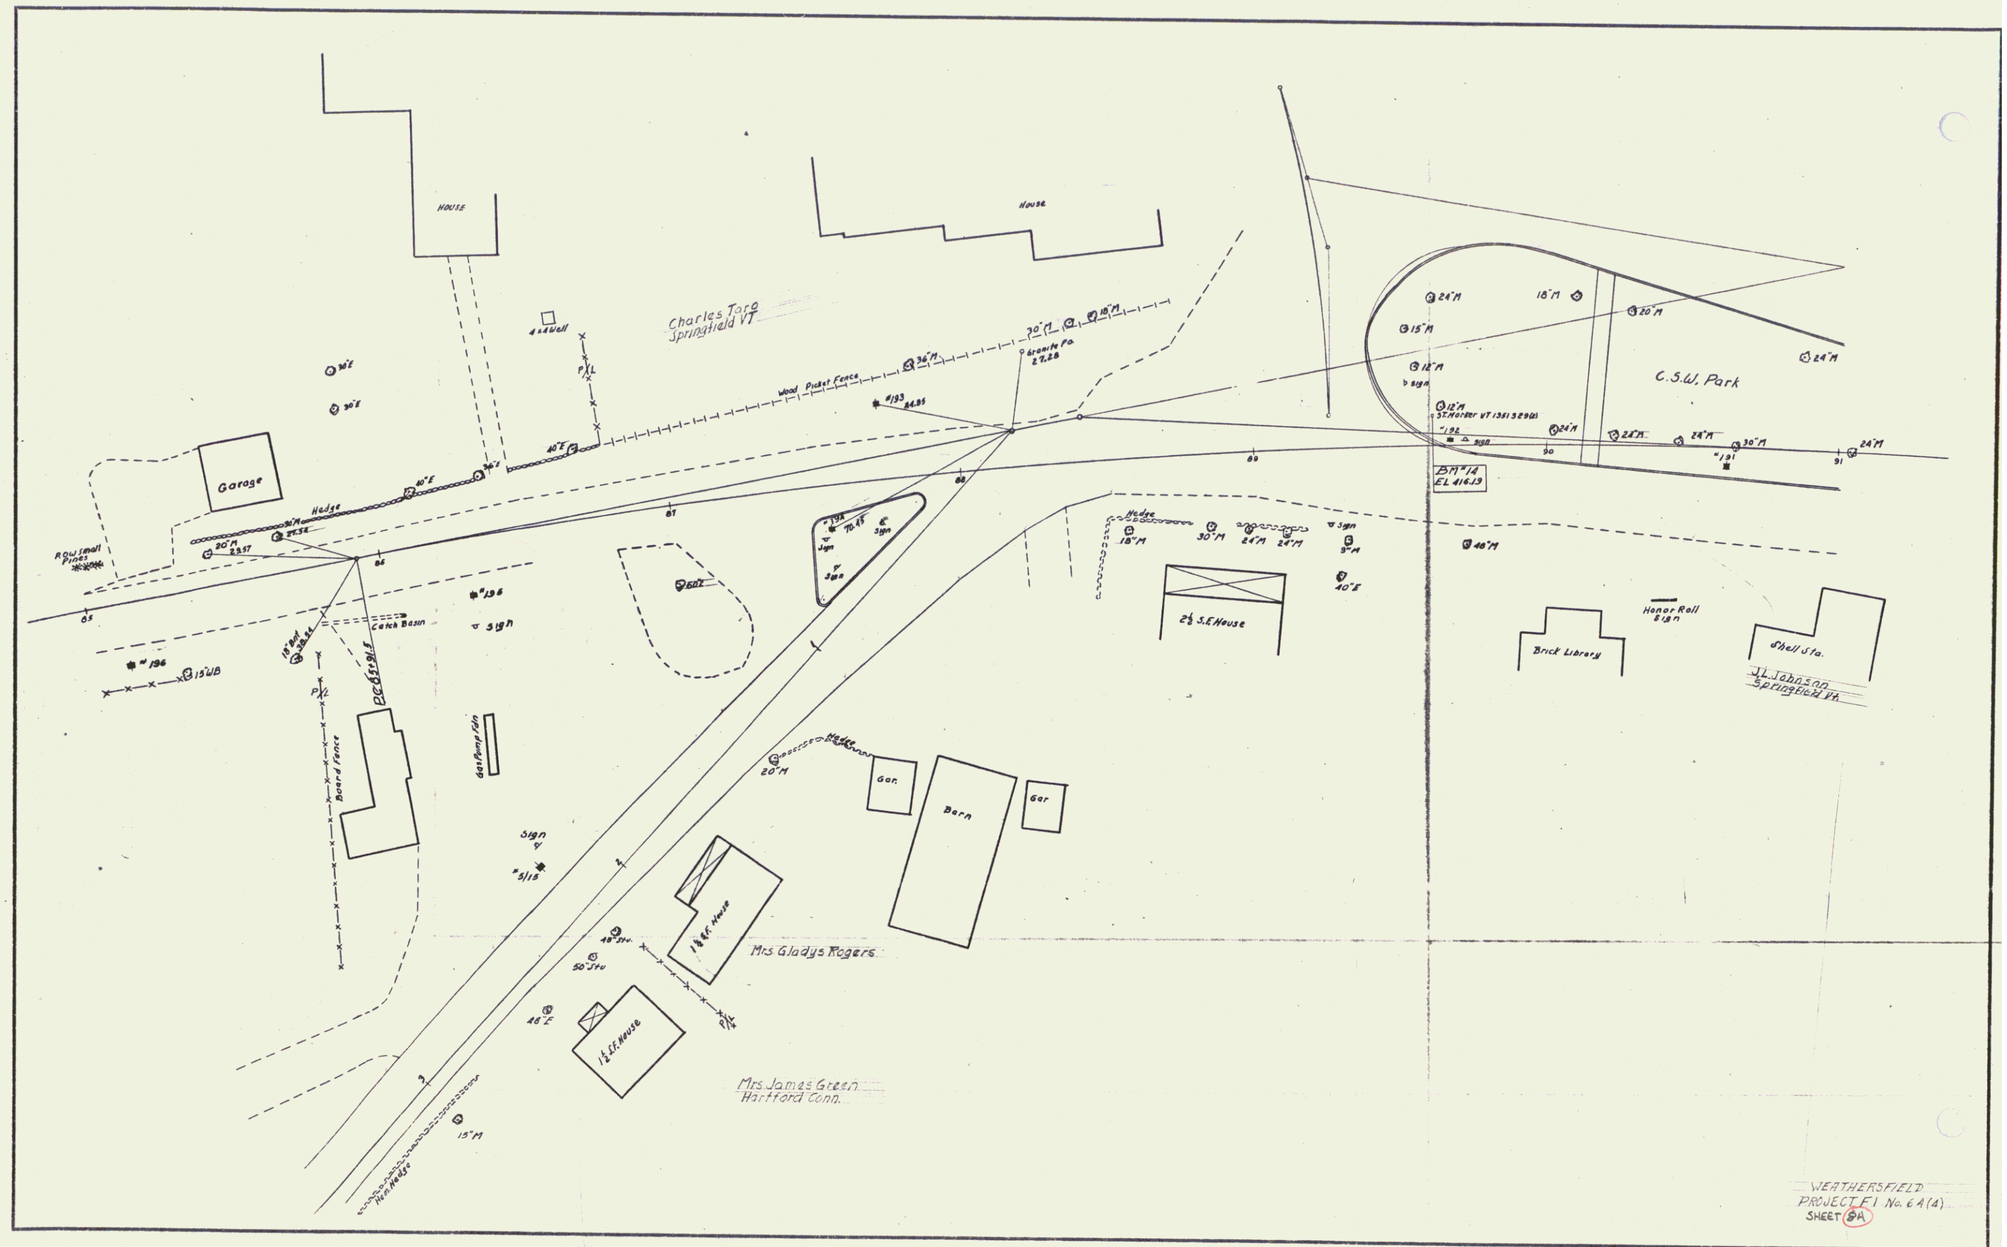
House
House
Charles Tore
Springfield VT
Wood Picket Fence
Granite Po
Garage
Hedge
Row Small Pines
Catch Basin
Board Fence
Gas Pump Isln
Sign
Mrs Gladys Rogers
1½ S.E. House
Mrs James Green
Hartford Conn.
Gar.
Barn
Gar
2½ S.E. House
C.S.W. Park
BM #14
EL 416.19
Honor Roll
Brick Library
Shell Sta.
J.L. Johnson
Springfield VT
WEATHERSFIELD
PROJECT F1 No. 6A(4)
SHEET 8A

10