TOWN OF WINDSOR
COUNTY OF WINDSOR
U.S. ROUTE 5
WINDSOR-SPRINGFIELD ROAD

BEGINNING AT A POINT 0.334 MILE SOUTH OF THE WINDSOR VILLAGE LINE AND EXTENDING SOUTHERLY 0.616 MILE

STA 33+00 MP 2.557

STA 69+00 MP 1.876

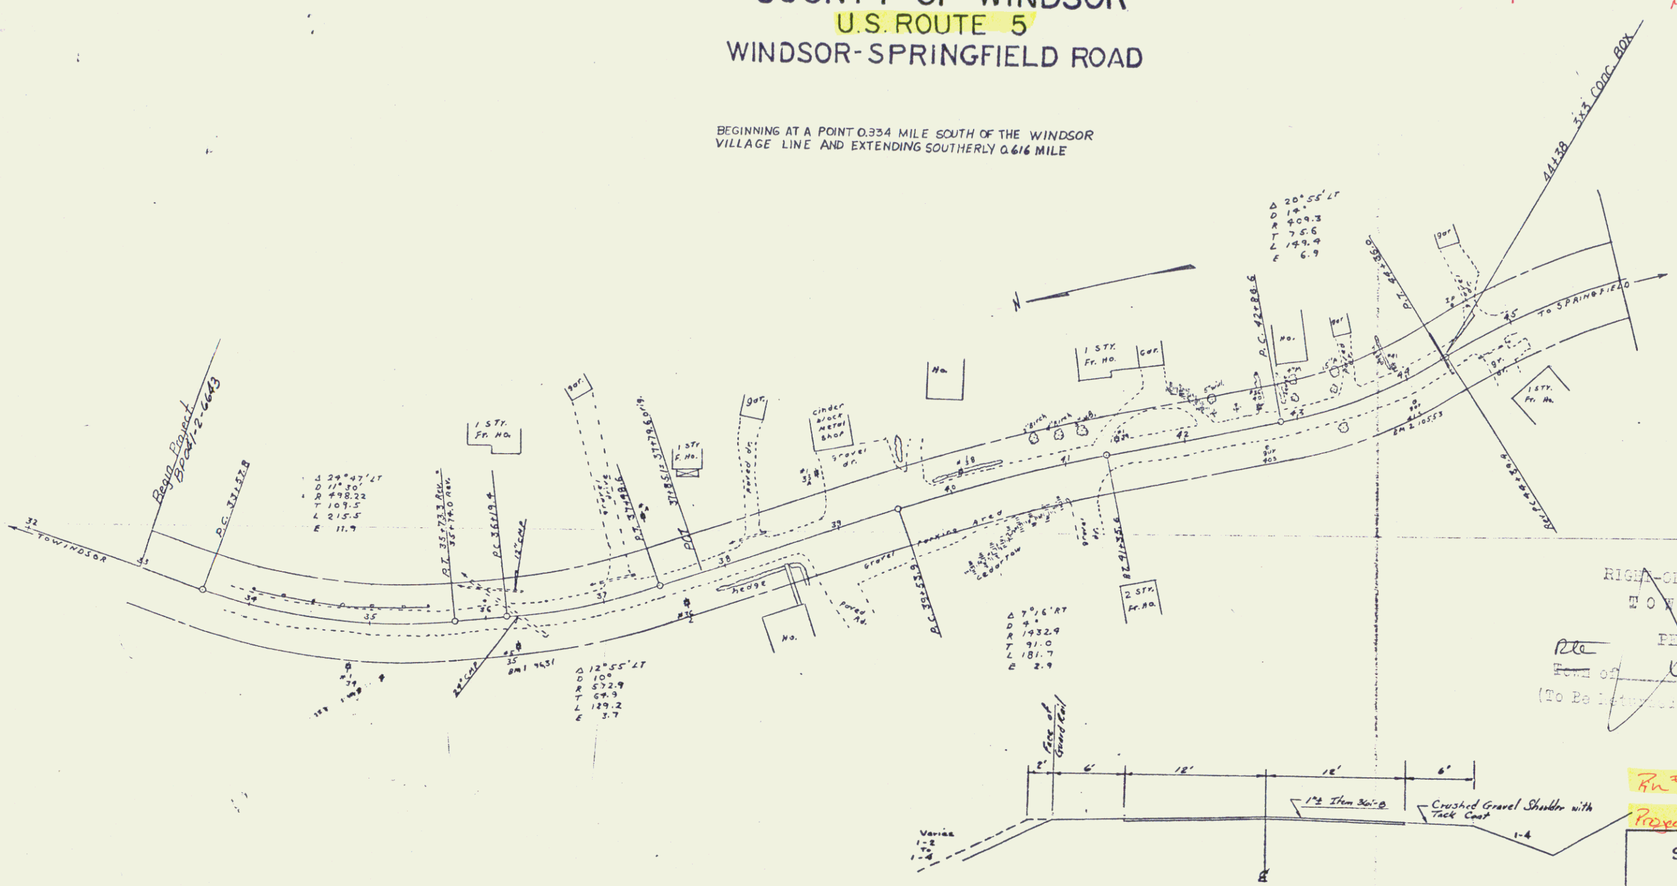

RIGHT-OF-WAY DIVISION
TOWN FILE
PERPETUAL
~~Rte~~ ~~Town~~ of U.S. 5
(To Be Returned To R.O.W. Division)

Rn # 99R342

Project BP C41-2-6643

STATE OF VERMONT
DEPARTMENT OF HIGHWAYS

TOWN OF WINDSOR
ROAD NO. U.S. 5
SCALE 1" = 50'
SURVEYED BY BARNES
DRAWN BY R. MARCELL CHECKED BY
PROJECT NO. BP S91-1669
SHEET 1 OF 1

APPROVED	APPROVED	APPROVED	APPROVED	APPROVED
H.P. Rasinger	G.W. Lane	[illegible]	[illegible]	[illegible]
DATE 10-6-67	DATE 9/21/67	DATE 9/14/67	DATE 9/14/67	DATE Sept 26, 1967