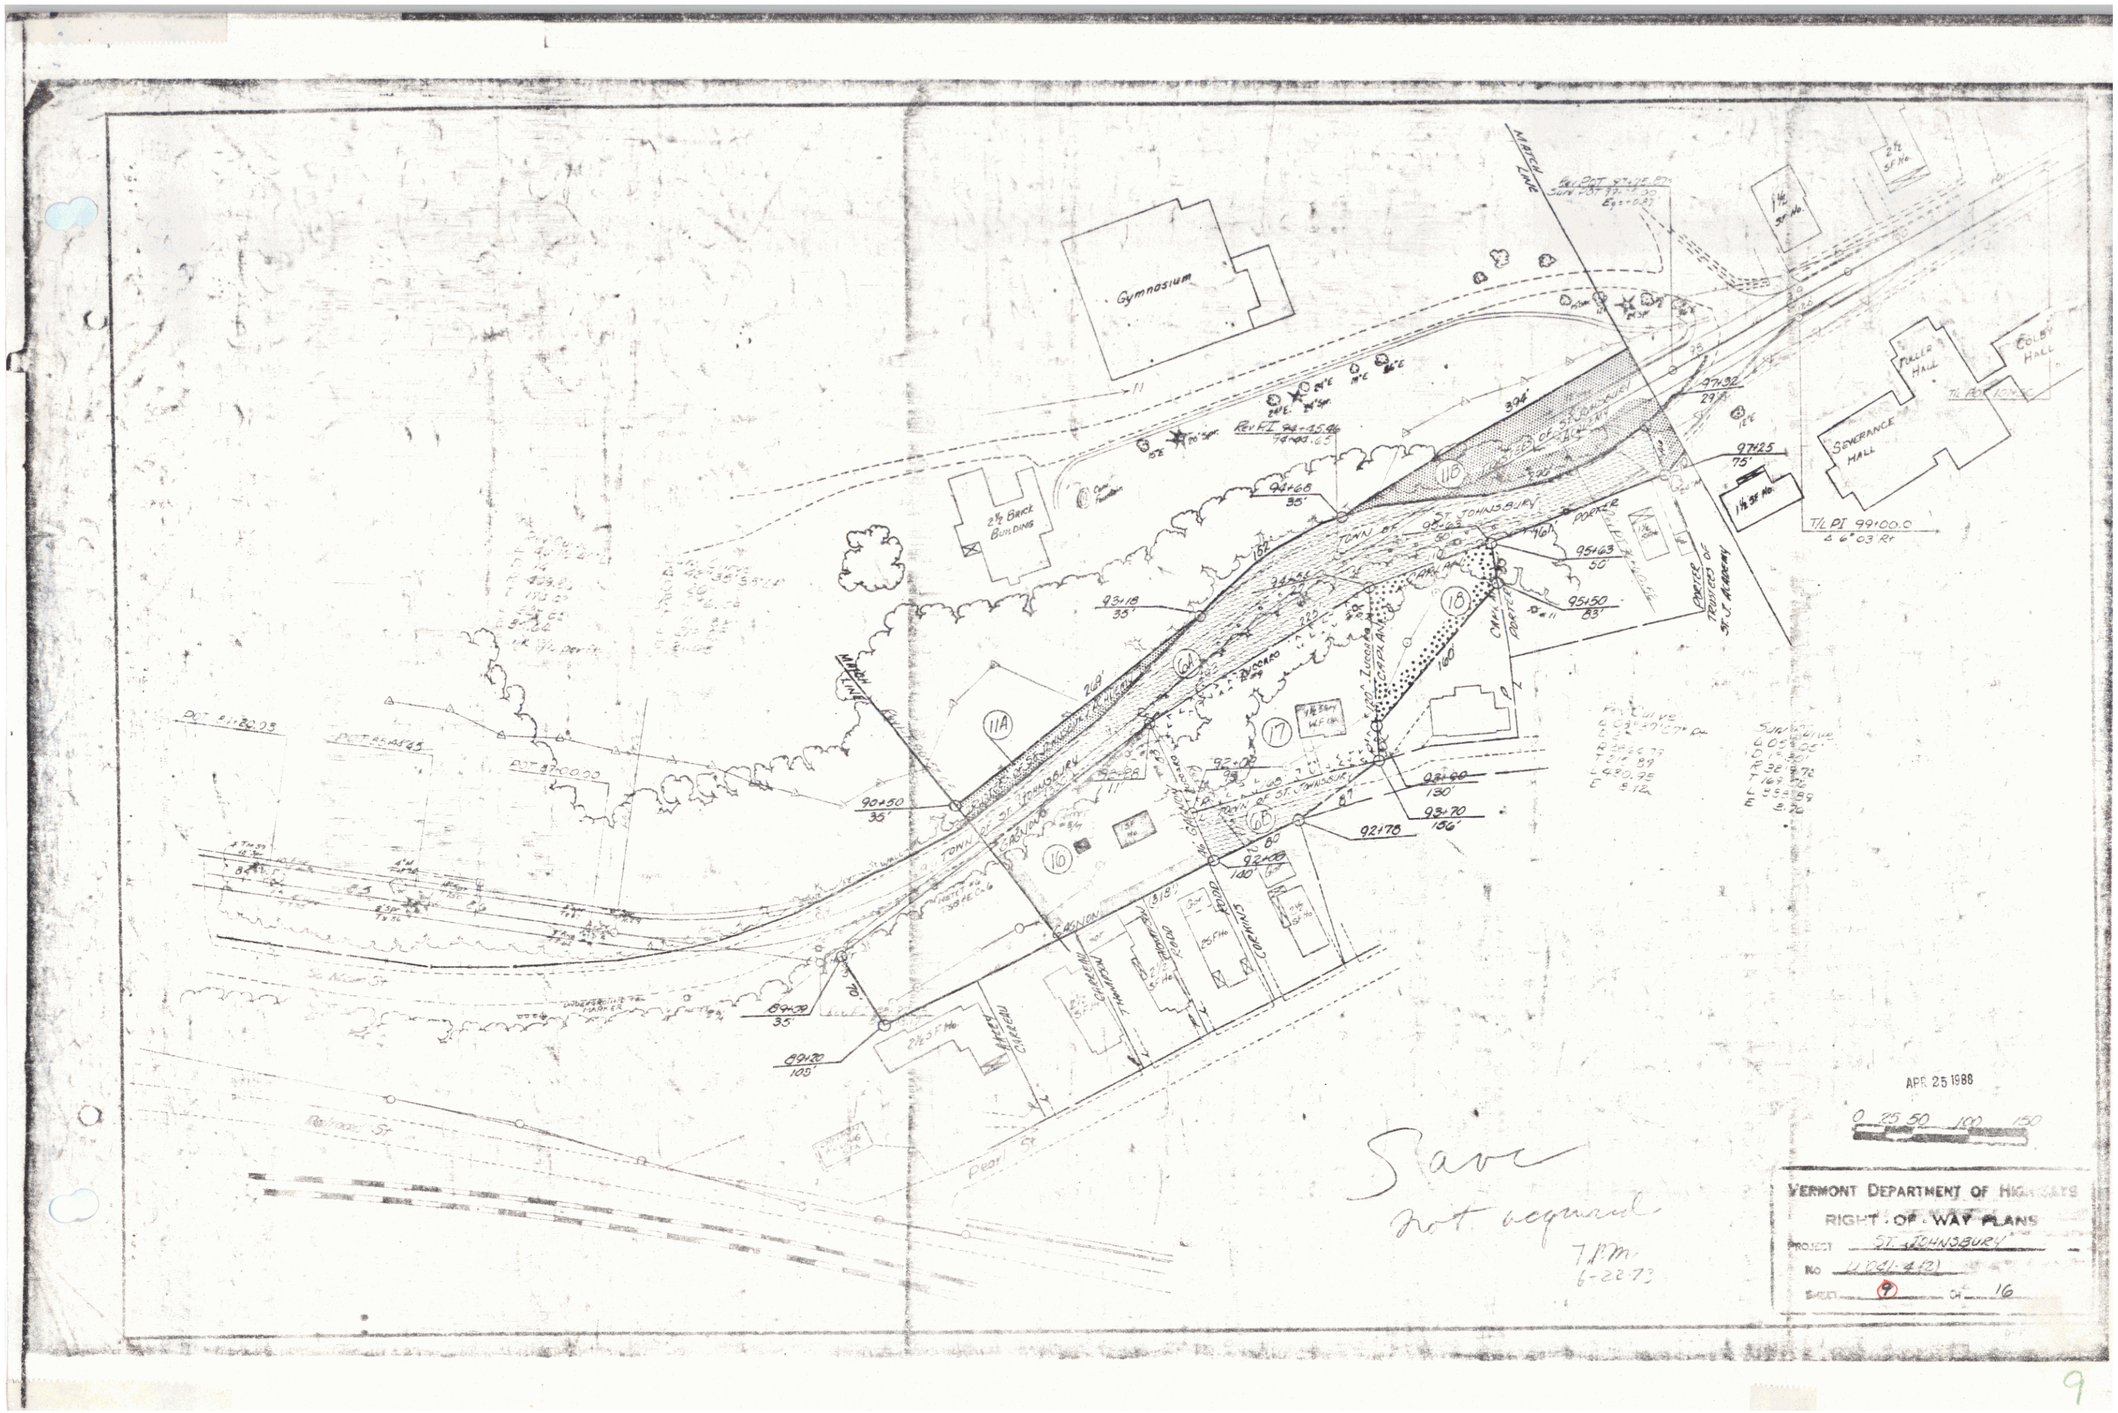
Gymnasium
2½ Brick Building
Severance Hall
Fuller Hall
Colby Hall
T/L PT 99+00.0
Town of St. Johnsbury
Park Ave
Pearl St
Elm St
Eastern Ave
Cherry St
Lincoln Ave
Edgewood
Avenue
Market Line
Rev PT 94+45.46
APR 25 1988
0 25 50 100 150
Save
not required
T.P.M.
6-28-73
VERMONT DEPARTMENT OF HIGHWAYS
RIGHT-OF-WAY PLANS
PROJECT ST. JOHNSBURY
NO U041-4(2)
SHEET 9 OF 16

9