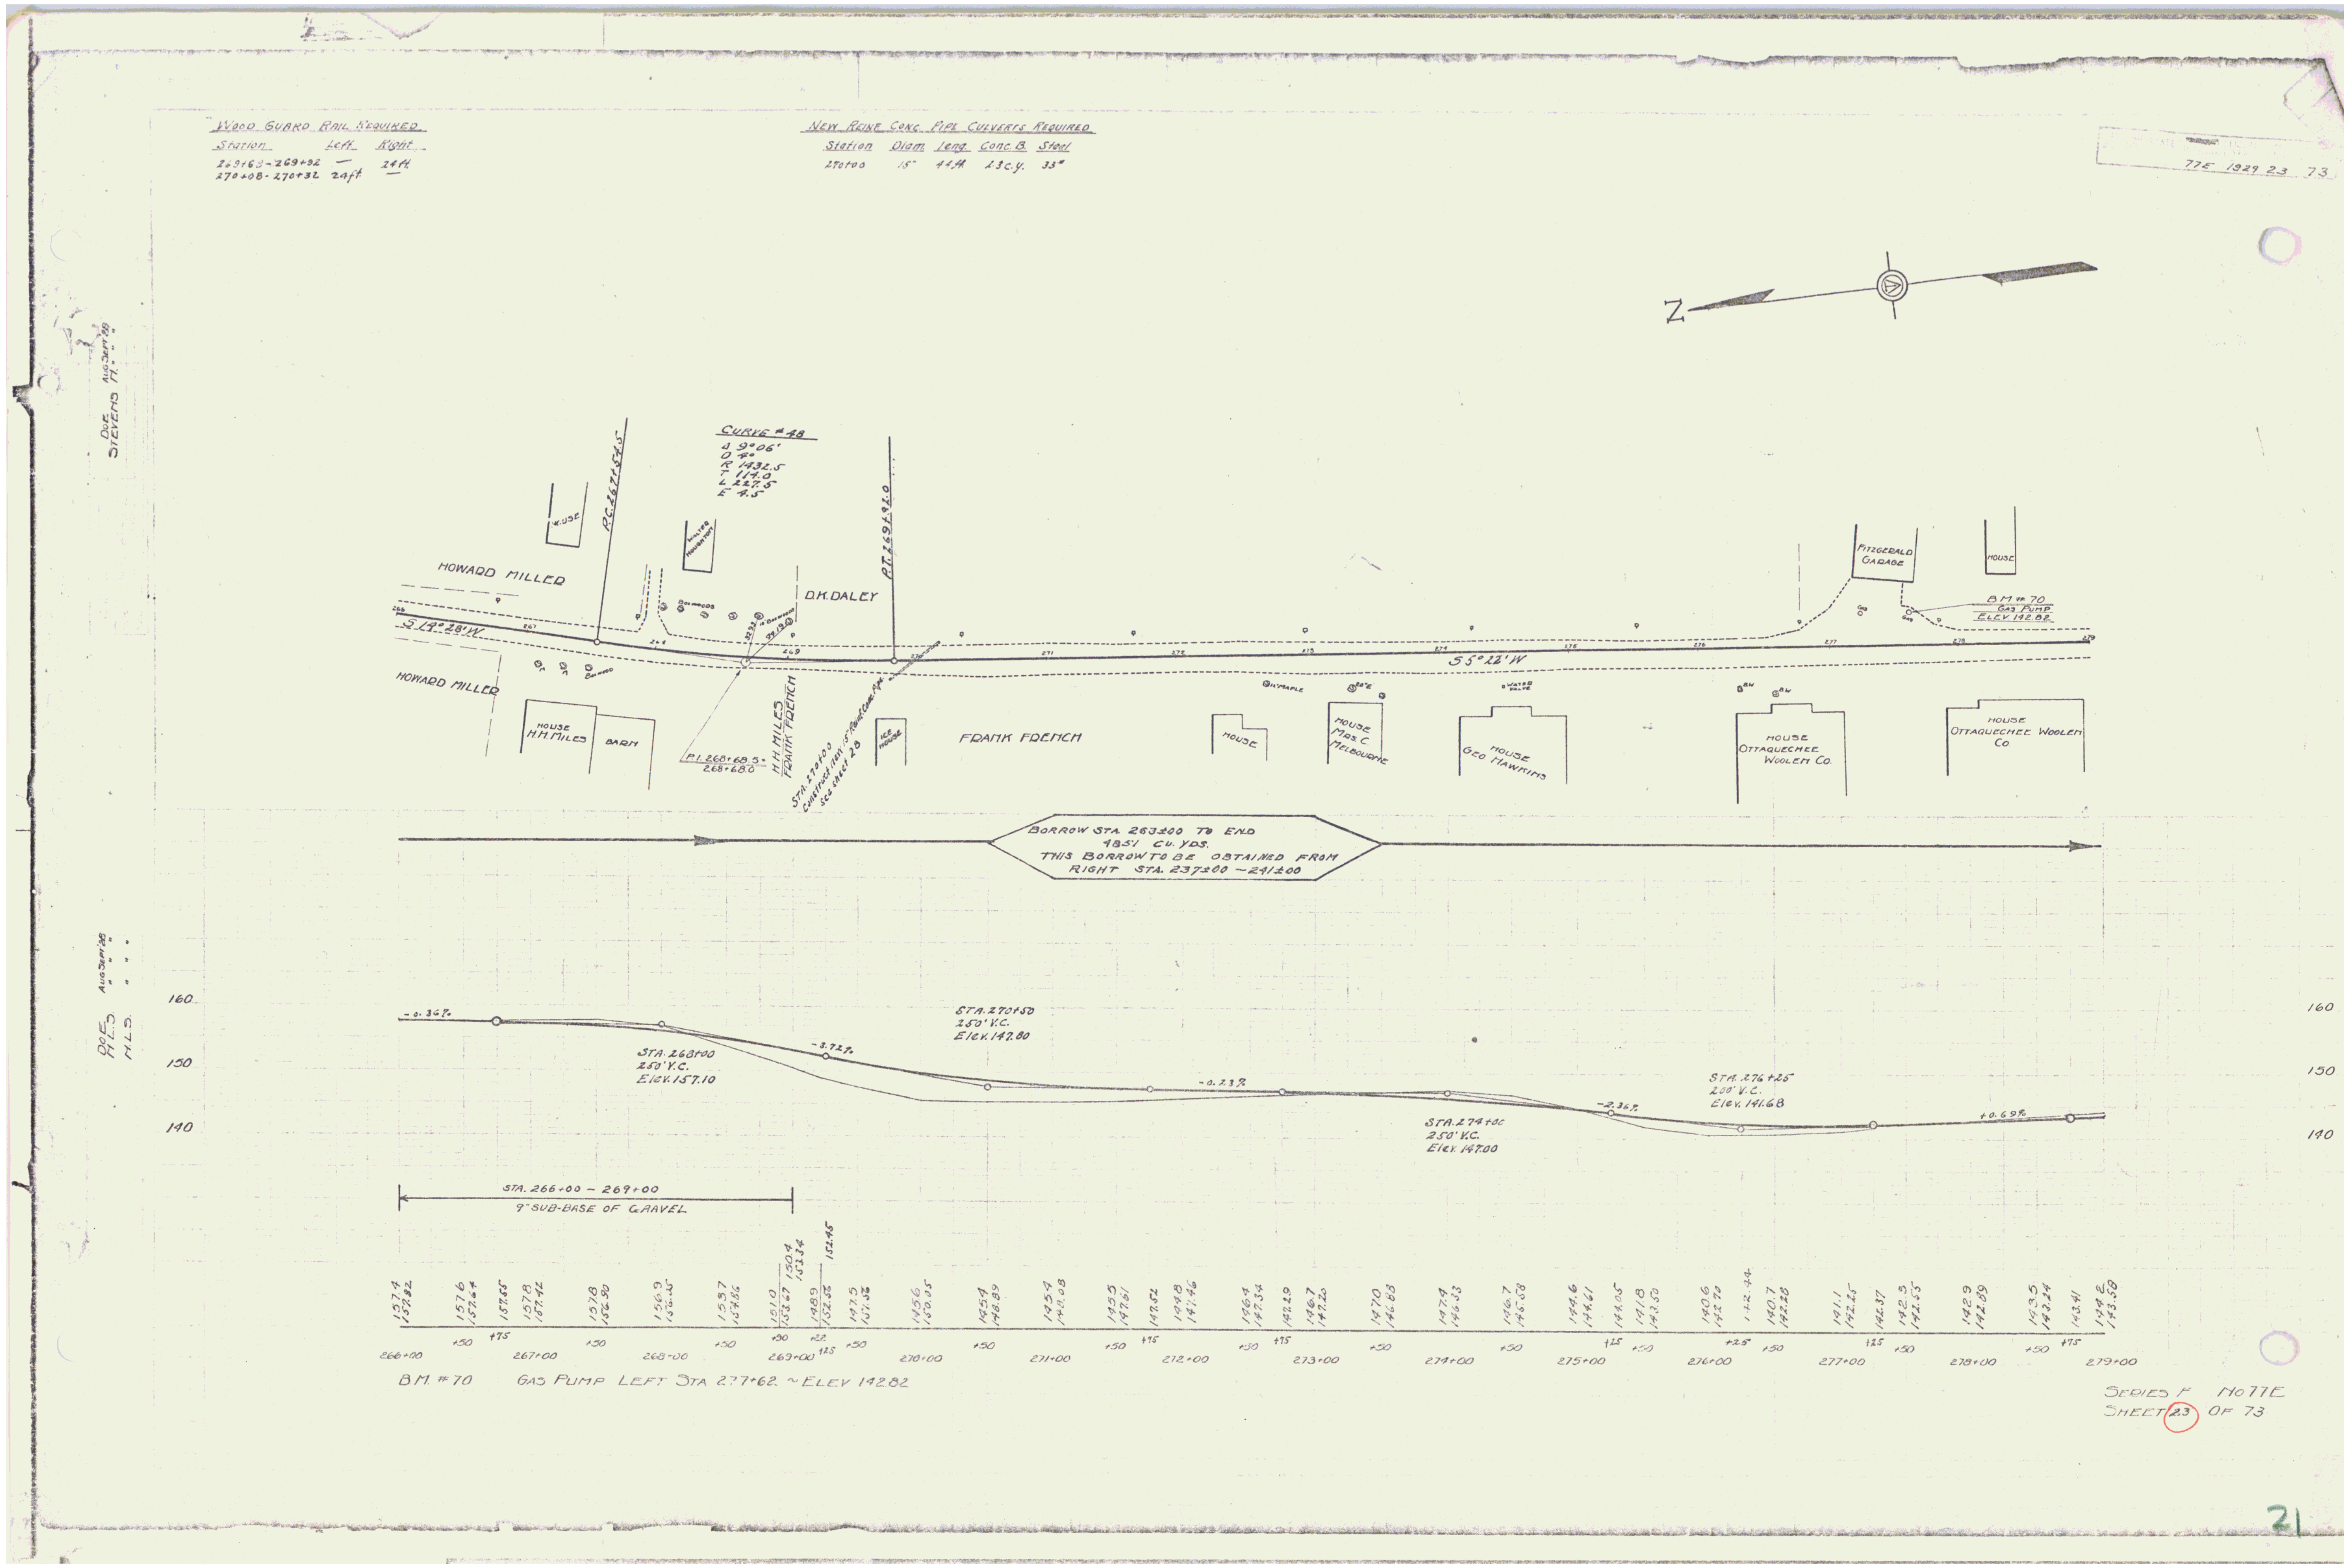

WOOD GUARD RAIL REQUIRED
Station Left Right
269+63 - 269+92 — 24ft.
270+08 - 270+32 24ft. —
NEW REINF. CONC. PIPE CULVERTS REQUIRED
Station Diam. Leng. Conc. B. Steel
270+00 15" 44ft. 2.3 c.y. 33#
77E 1929 23 73
N
CURVE #48
HOWARD MILLER
D.K. DALEY
FITZGERALD GARAGE
HOUSE
BM #70
GAS PUMP
ELEV. 142.82
55°22' W
HOUSE H.M. MILES
BARN
FRANK FRENCH
HOUSE MRS. C. MELBOURNE
HOUSE GEO. HAWKINS
HOUSE OTTAQUECHEE WOOLEN CO.
HOUSE OTTAQUECHEE WOOLEN CO.
BORROW STA. 263+00 TO END
4851 CU. YDS.
THIS BORROW TO BE OBTAINED FROM
RIGHT STA. 237+00 - 241+00
160
150
140
STA. 268+00
250' V.C.
ELEV. 157.10
STA. 271+50
250' V.C.
ELEV. 147.80
STA. 274+00
250' V.C.
ELEV. 147.00
STA. 276+25
200' V.C.
ELEV. 141.68
STA. 266+00 - 269+00
9" SUB-BASE OF GRAVEL
266+00
267+00
268+00
269+00
270+00
271+00
272+00
273+00
274+00
275+00
276+00
277+00
278+00
279+00
BM #70 GAS PUMP LEFT STA. 277+62 ~ ELEV. 142.82
SERIES F No 77E
SHEET 23 OF 73
21