



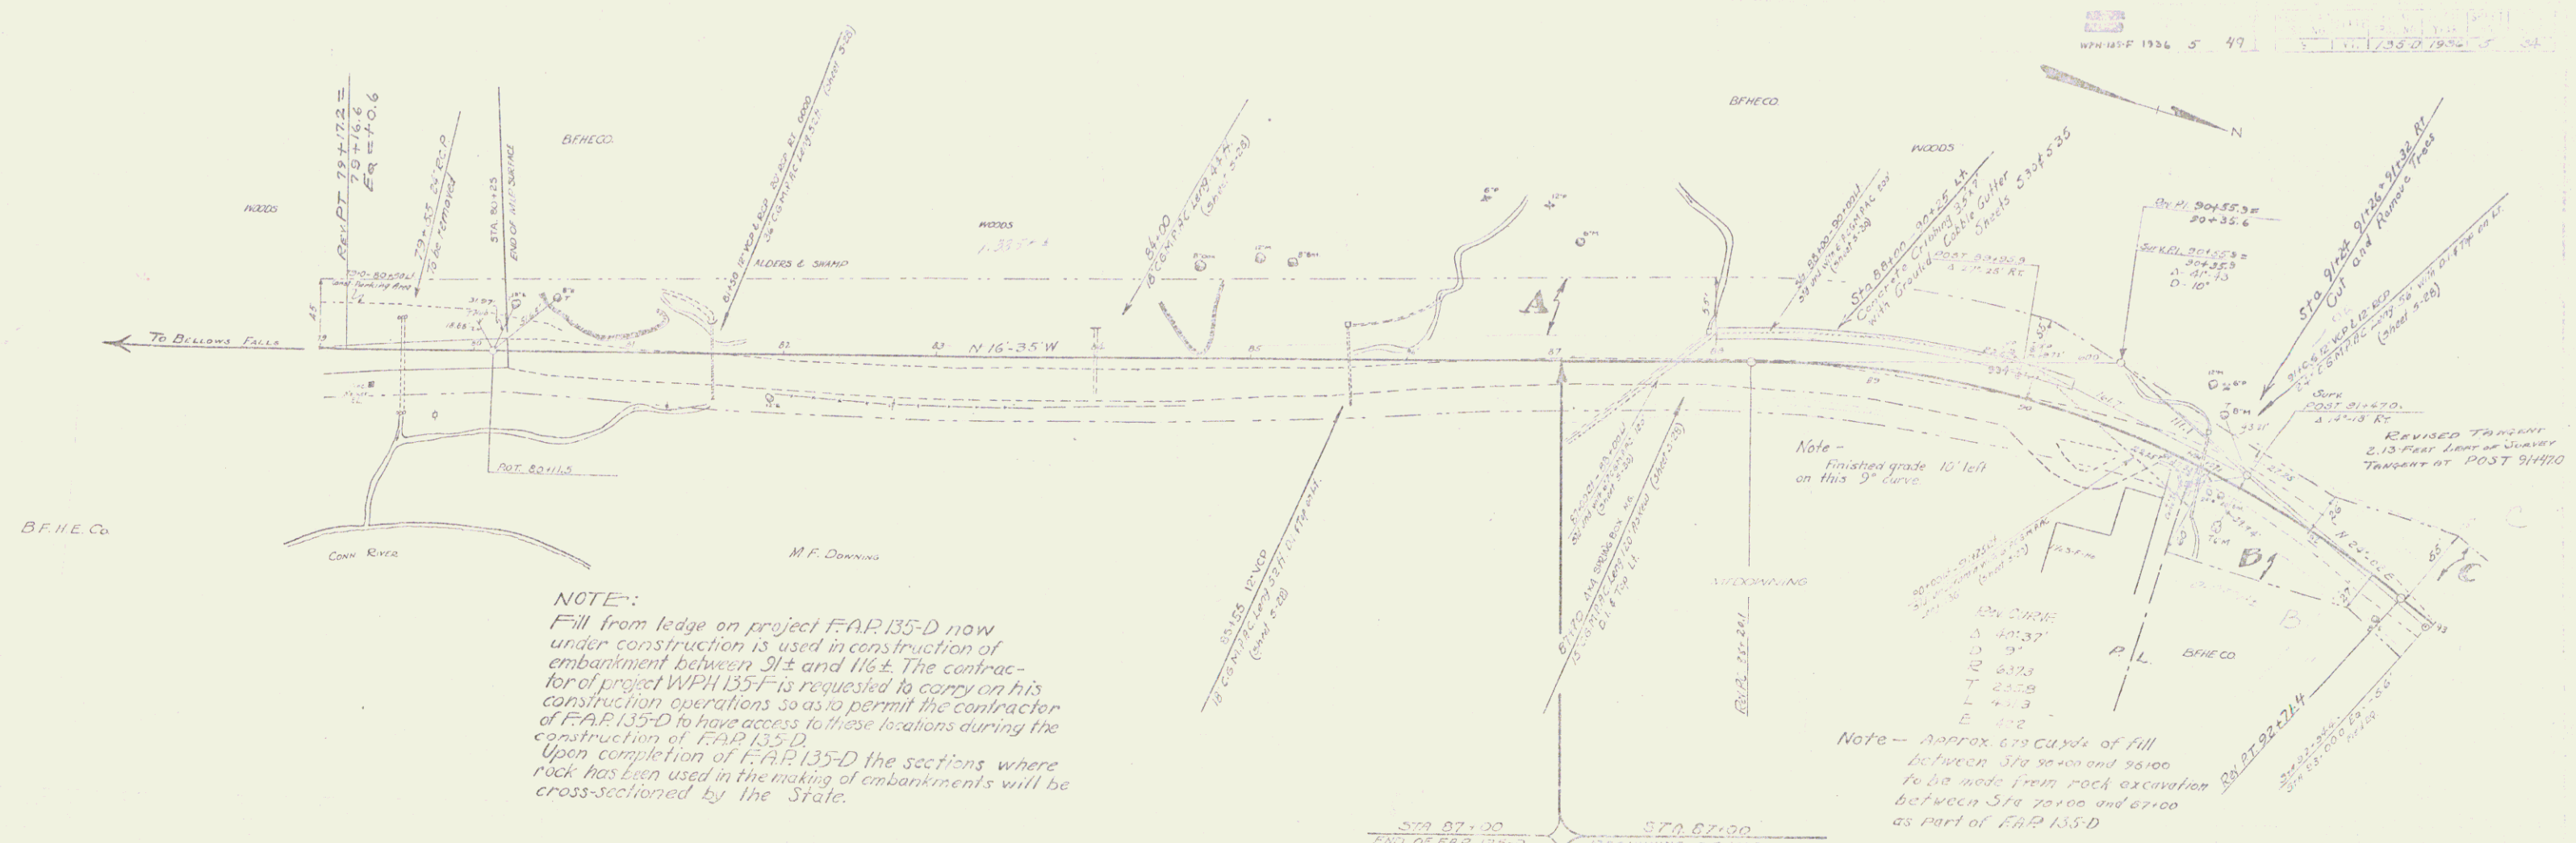

| Parcel | Instrument Data | Grantor                               | Grantee      | Recorded          |
|--------|-----------------|---------------------------------------|--------------|-------------------|
| ABC    | Q.C.D.          | 26.36 Bellows Falls Hydro-Elec. Corp. | State of Vt. | 25 297-76 2-14-36 |

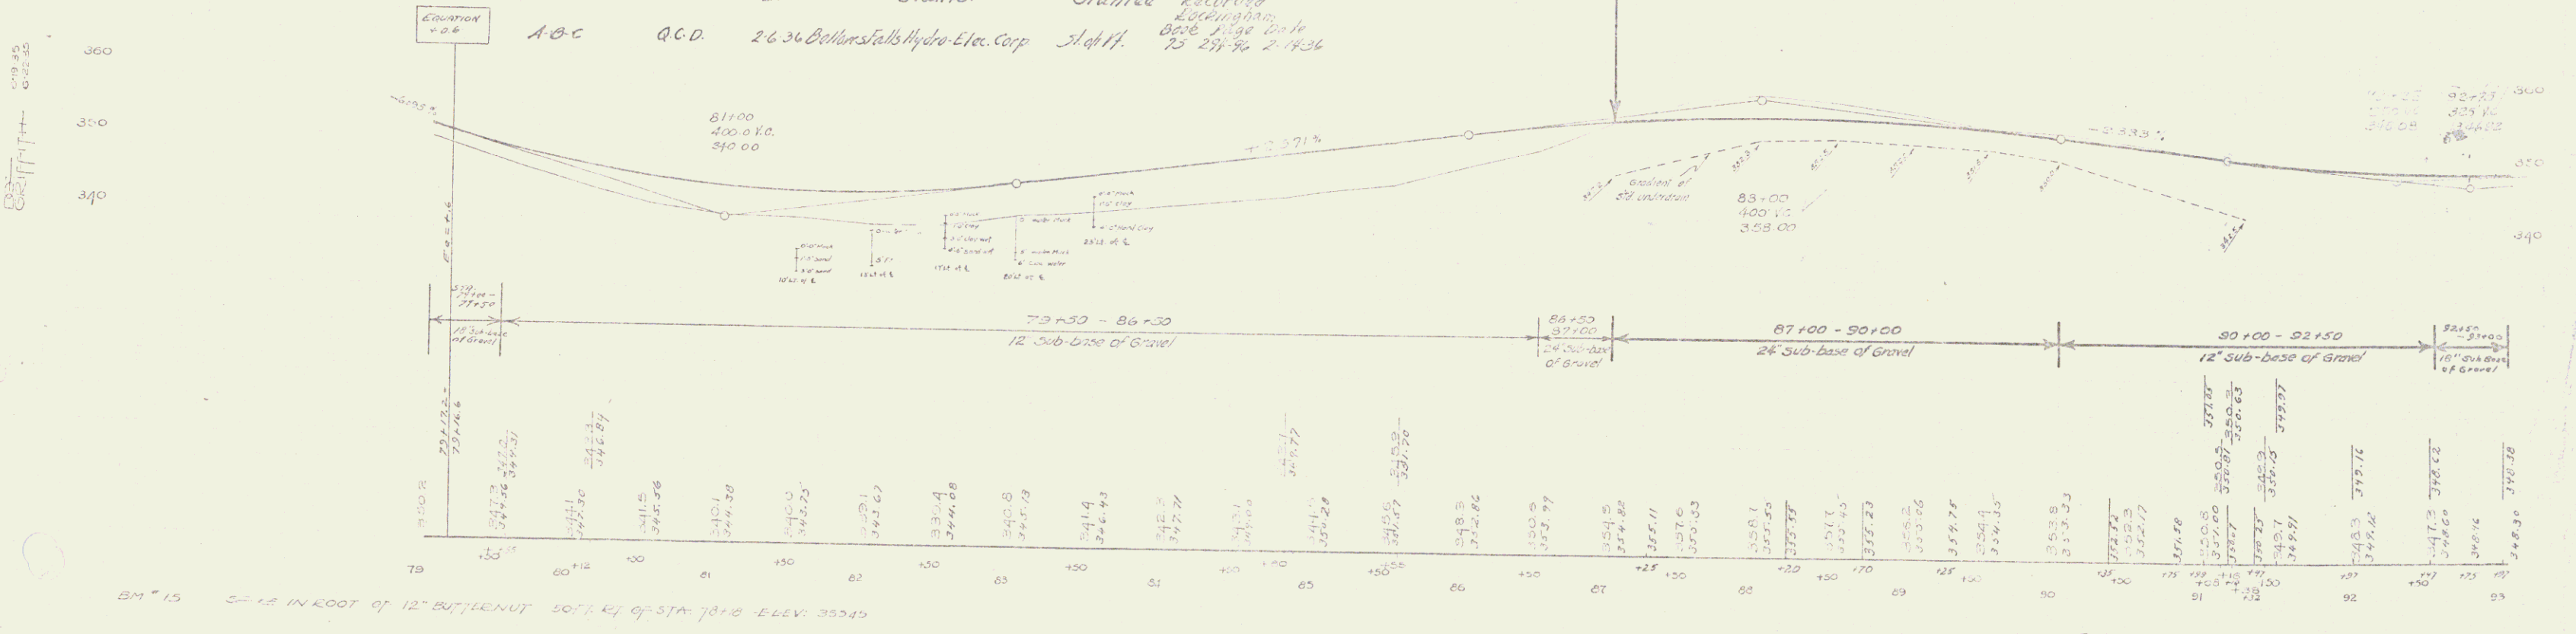

SERIES WPH No. 135-F  
SHEET 5 OF 49 SHEETS

SERIES FAR No. 135-D  
SHEET 5 OF 49 SHEETS