The stones in the old foundation left at approximate Station 207+25 are to be removed and piled in a nearby location approved by the Engineer. These stones are to belong to the property owner and are not to be used by the Contractor in the construction of the project.

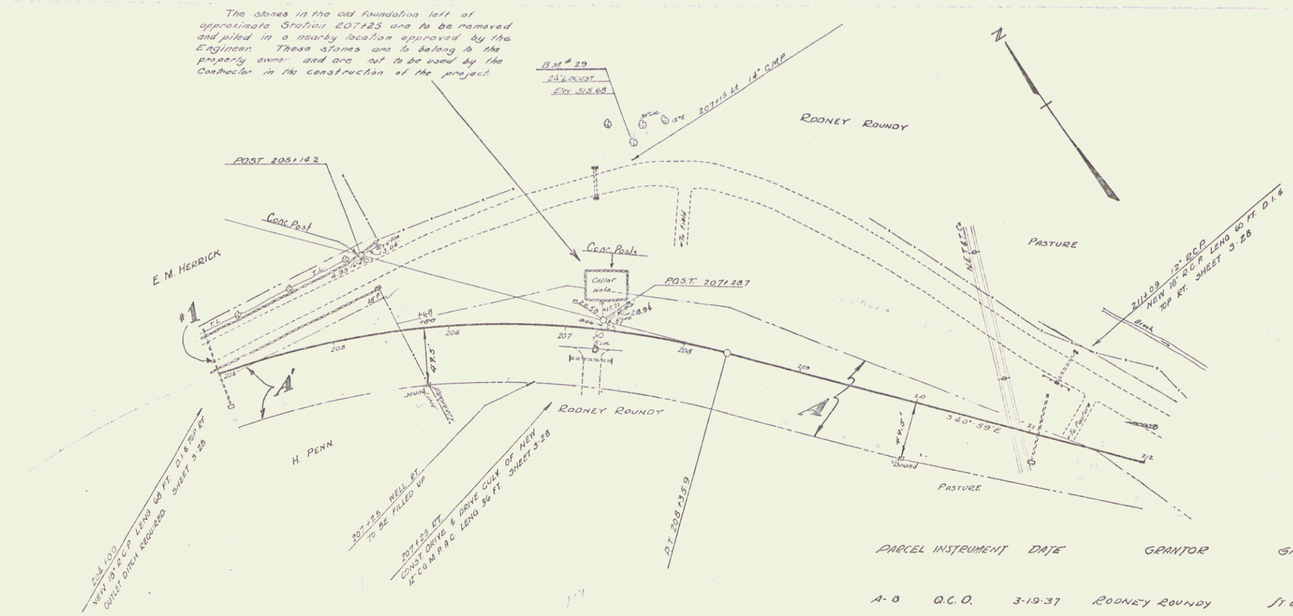
B.M. #29
24" LOCUST
Elev. 512.68
207+15.5 L 14' COMP
RODNEY ROUNDY
N
POST 205+142
Conc. Post
E. M. HERRICK
#1
A'
Conc. Posts
Cellar hole
POST 207+287
PASTURE
2-1/2 CMP
2-1/2 CMP
2-1/2 CMP