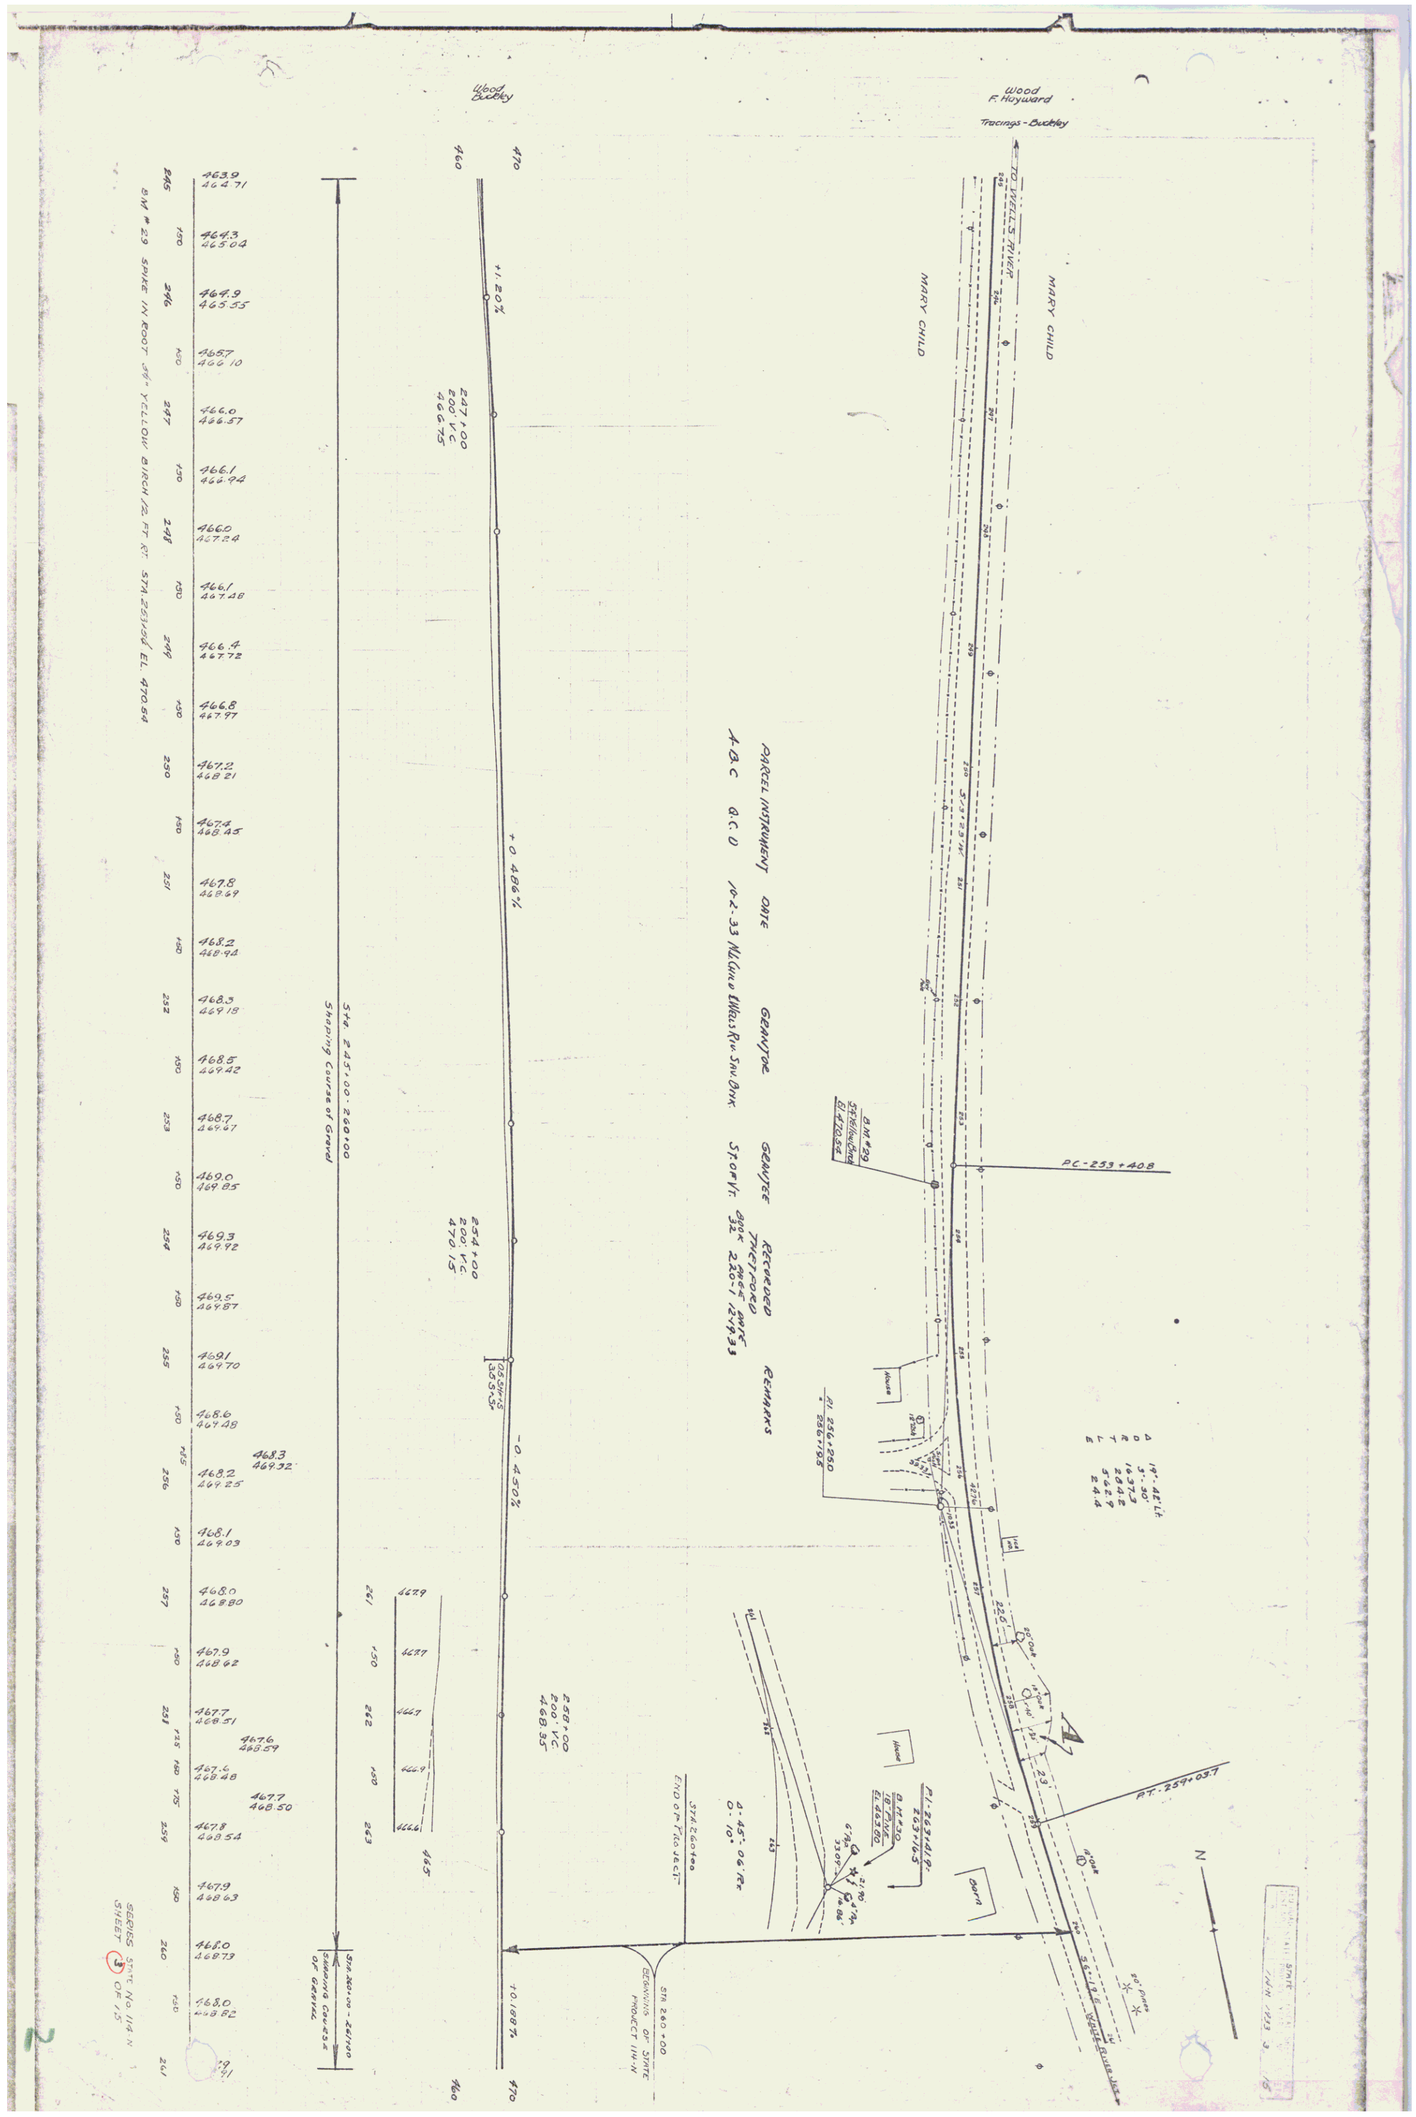
Wood
F. Hayward
Tracings - Buckley
TO WELLS RIVER
MARY CHILD
MARY CHILD
PC-253+40.8
PT-259+03.7
PARCEL INSTRUMENT DATE GRANTOR GRANTEE RECORDED REMARKS
A-B-C G.C.D 10-2-33 McGee & Wells Riv. Sav. Bank Storer Vt. Book 32 Page 220-1 12-9-33
Wood
Buckley
Stepping Course of Gravel
END OF PROJECT
BEGINNING OF STATE PROJECT 114-N
SERIES STATE NO 114 N
SHEET 3 OF 15