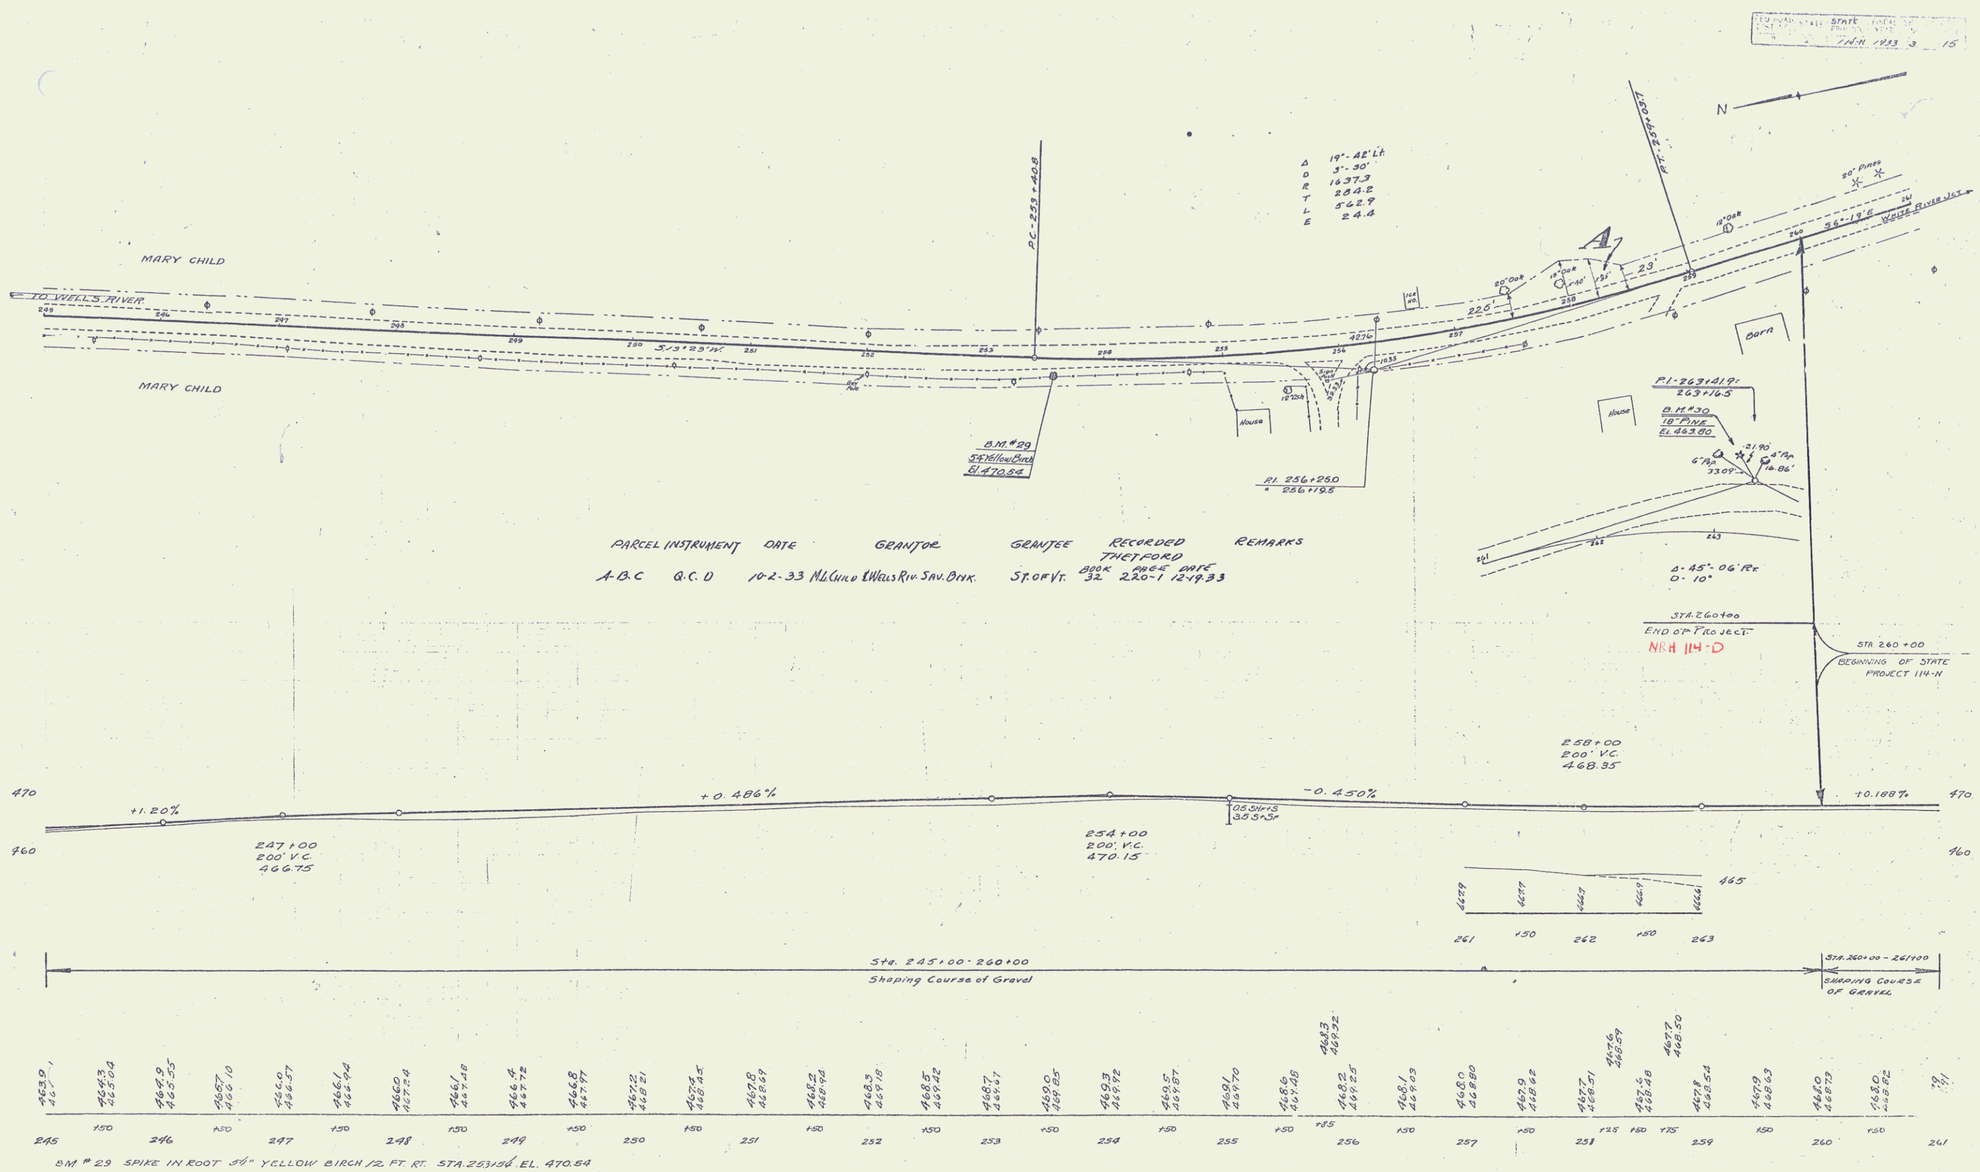

PARCEL	INSTRUMENT	DATE	GRANTOR	GRANTEE	RECORDED THETFORD BOOK	PAGE	DATE	REMARKS
A-B.C	Q.C.D	10-2-33	M.L. Child & Wells Riv. Sav. Bank	St. of Vt.	32	220-1	12-19-33	

19

17