N.R.H.					
		114-B	1933	6	18
9	V.C.	114-D	1933	11	80

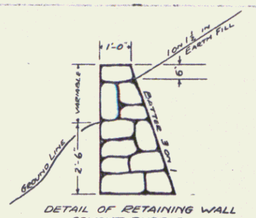

DETAIL OF RETAINING WALL
CEMENT RUBBLE
MASONRY
STA. 139 + 75 LT. TO 141 + 03 LT.

REINFORCED CONCRETE PIPE CULVERTS

STATION	SIZE	LENG.	C.R.M.
141+03	15"	40'	1.6 ¶

CEMENT RUBBLE MASONRY RETAINING WALL

STA. TO STA.	LoR	LENG.	C.R.M.
139+75 - 141+03	Lt.	128'	62.7 ¶

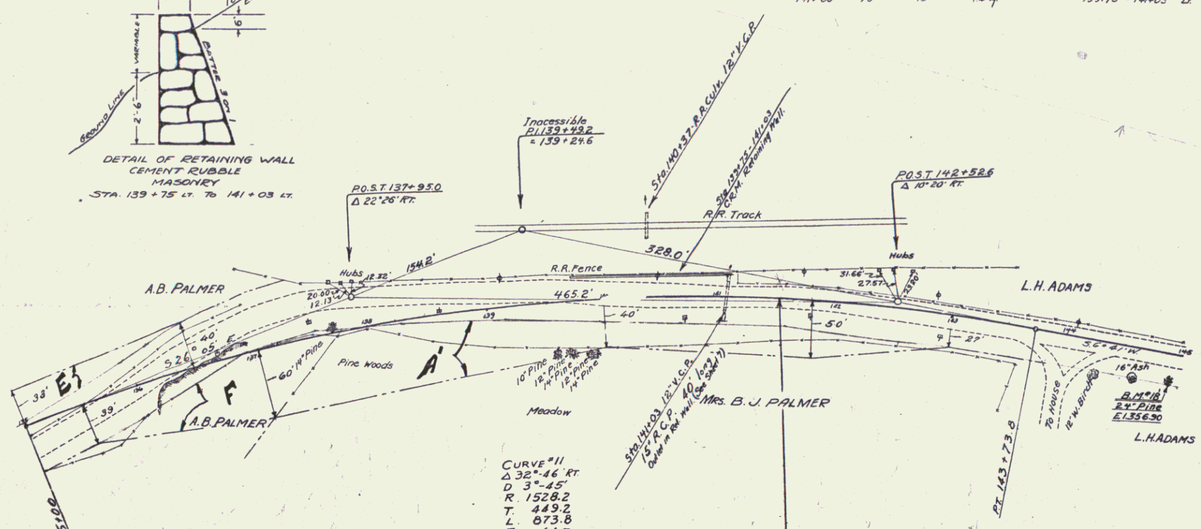

Parcel	Kind of Instrument	Date of Instrument	Grantor	Grantee	Recorded Thetford Book	Page	Date	Remarks
A-B C D E F	W.D.	11-30-32	A.B. & B.J. Palmer	State of Vt.	32	180-181	12-3-32	
G'	W.D.	11-25-32	Mrs. B.J. Palmer	"	32	178	11-29-32	

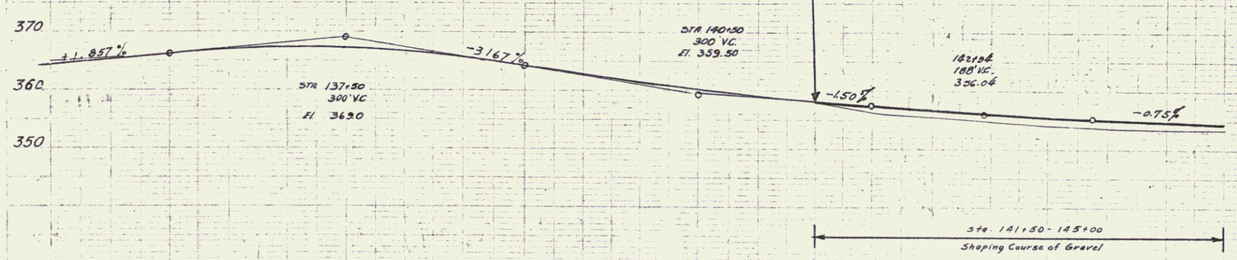

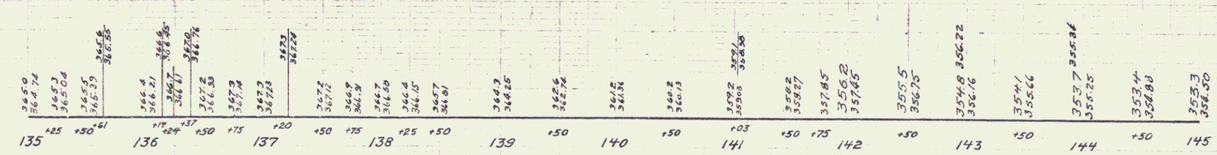

B.M. #18 Spike in Root 24" Pine 18.5' Rt. Sta. 144+92 El. 356.90

SERIES N.R.H. No. 114-B
SHEET 6 of 18
SERIES N.R.H. No. 114-D
SHEET 11 of 80

4