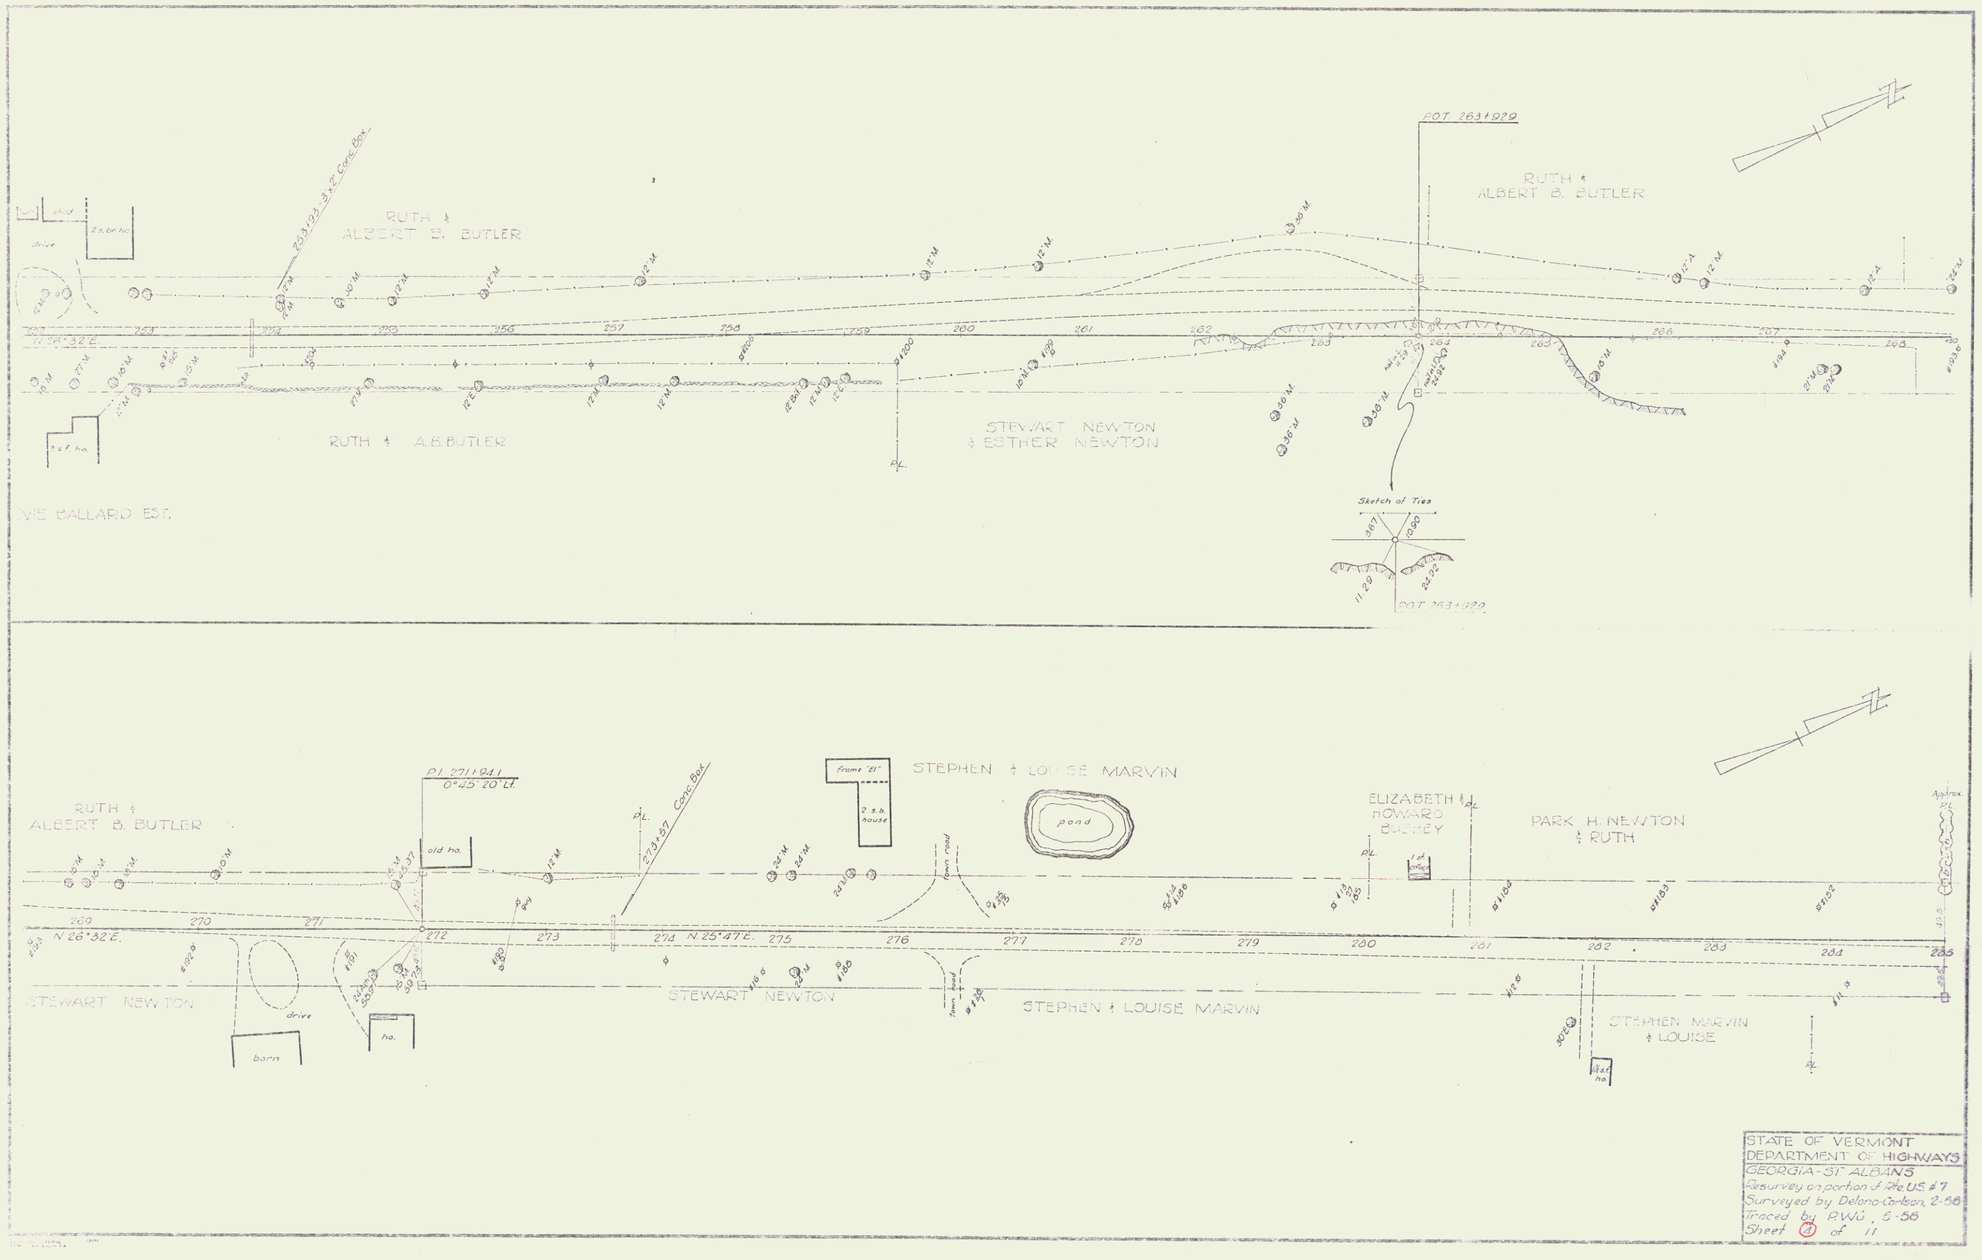
RUTH & ALBERT B. BUTLER
RUTH & A.B. BUTLER
STEWART NEWTON & ESTHER NEWTON
POT 263+929
Sketch of Ties
VIE BALLARD EST.
P.L. 271+941
0°45' 20" Lt.
old ho.
STEPHEN & LOUISE MARVIN
pond
ELIZABETH & HOWARD BUSHEY
PARK H. NEWTON & RUTH
N 26°32' E.
N 25°47' E.
STEWART NEWTON
STEPHEN & LOUISE MARVIN
STEPHEN MARVIN & LOUISE
barn
drive
STATE OF VERMONT
DEPARTMENT OF HIGHWAYS
GEORGIA - ST. ALBANS
Resurvey on portion of Rte. U.S. #7
Surveyed by Delano Carlson, 2-56
Traced by P.W.J., 5-56
Sheet 7 of 11

4