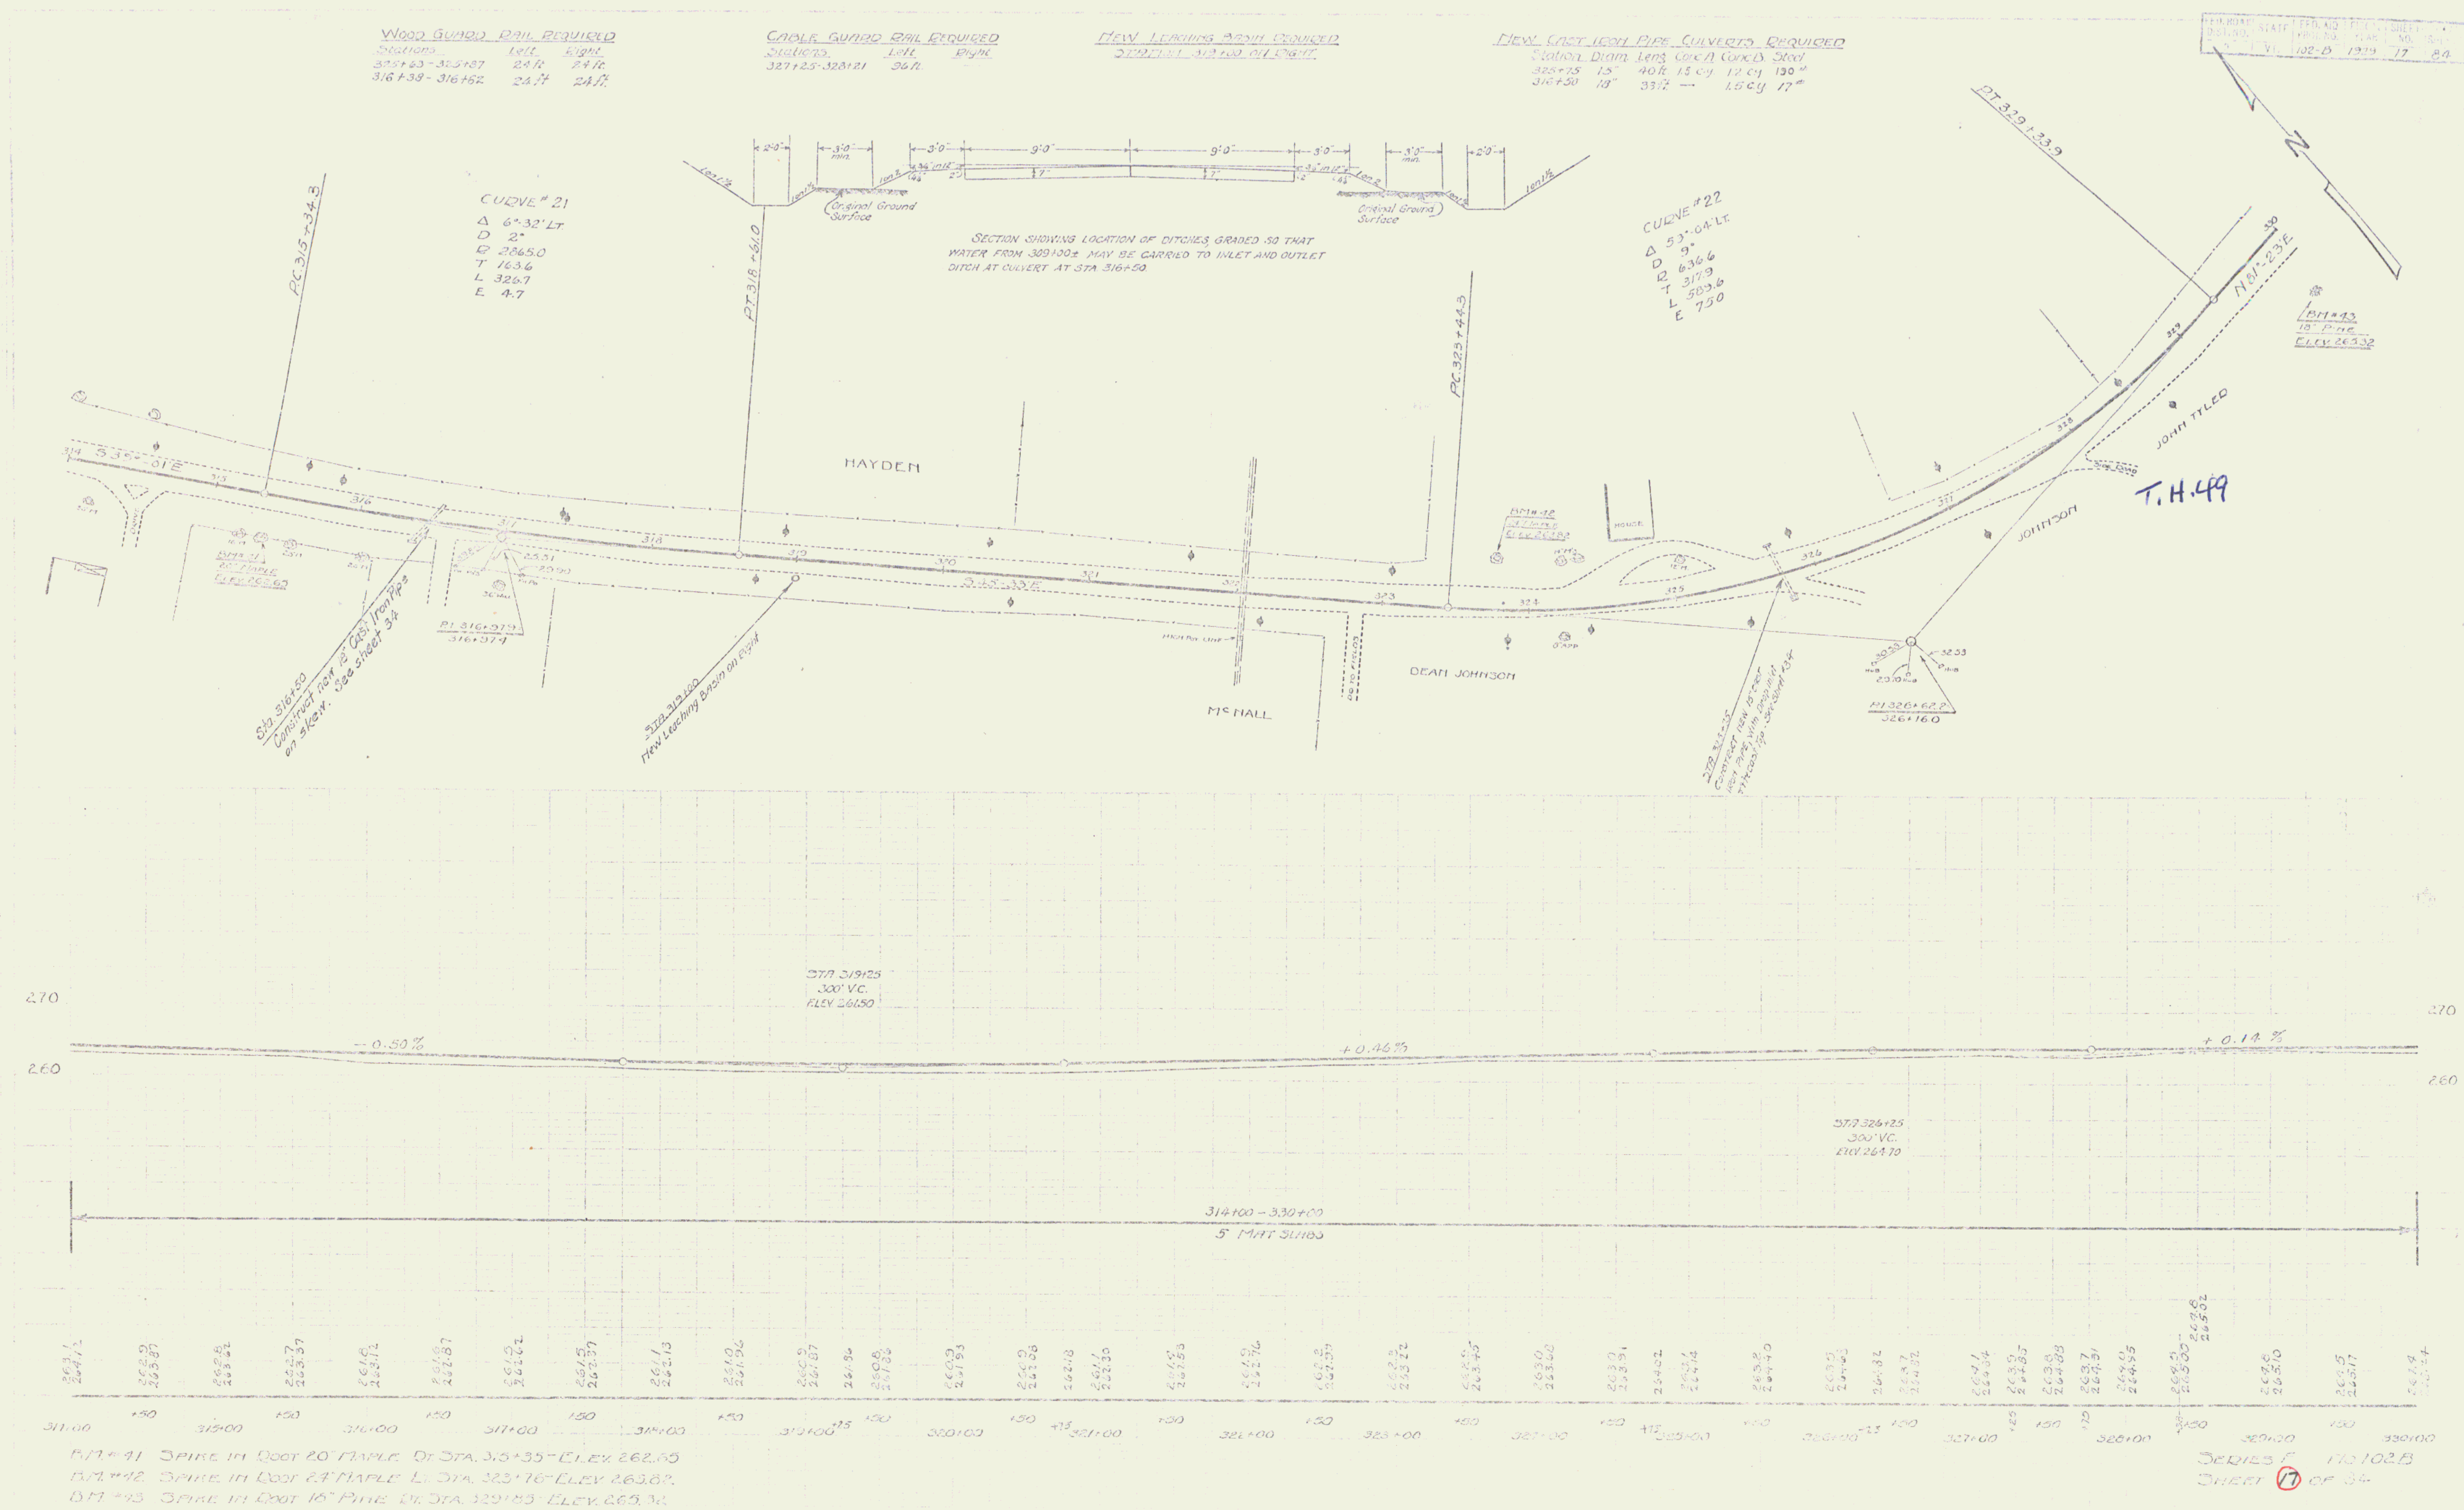

WOOD GUARD RAIL REQUIRED
Stations Left Right
325+63 - 325+87 24 ft. 24 ft.
316+38 - 316+62 24 ft. 24 ft.
CABLE GUARD RAIL REQUIRED
Stations Left Right
327+25 - 328+21 96 ft.
NEW LEACHING BASIN REQUIRED
STATION 319+00 ON RIGHT
NEW CAST IRON PIPE CULVERTS REQUIRED
Station Diam. Leng. Conc. A Conc. B Steel
325+75 15" 40 ft. 1.5 c.y. 1.2 c.y. 130 #
316+50 18" 33 ft. — 1.5 c.y. 17 #
FED. ROAD DIST. NO. STATE FED. AID PROJ. NO. FISCAL YEAR SHEET NO. TOTAL SHEETS
VI 102-B 1929 17 84
CURVE # 21
PC 315+34.3
PT 318+61.0
PC 323+44.3
PT 329+33.9
CURVE # 22
SECTION SHOWING LOCATION OF DITCHES GRADED SO THAT WATER FROM 329+00± MAY BE CARRIED TO INLET AND OUTLET DITCH AT CULVERT AT STA. 316+50
Original Ground Surface
HAYDEN
JOHN TYLER
T.H. 49
JOHNSON
DEAN JOHNSON
McHALL
STA. 319+25
300' V.C.
ELEV. 261.50
-0.50%
+0.46%
+0.14%
STA. 326+25
300' V.C.
ELEV. 263.79
314+00 - 330+00
5" MAT. SURF.
270
260
B.M. #41 SPIKE IN ROOT 20" MAPLE RT. STA. 315+35 - ELEV. 262.55
B.M. #42 SPIKE IN ROOT 24" MAPLE L. STA. 323+76 - ELEV. 263.62
B.M. #43 SPIKE IN ROOT 16" PINE RT. STA. 329+83 - ELEV. 265.36
SERIES F NO. 102 B
SHEET 17 OF 84

16