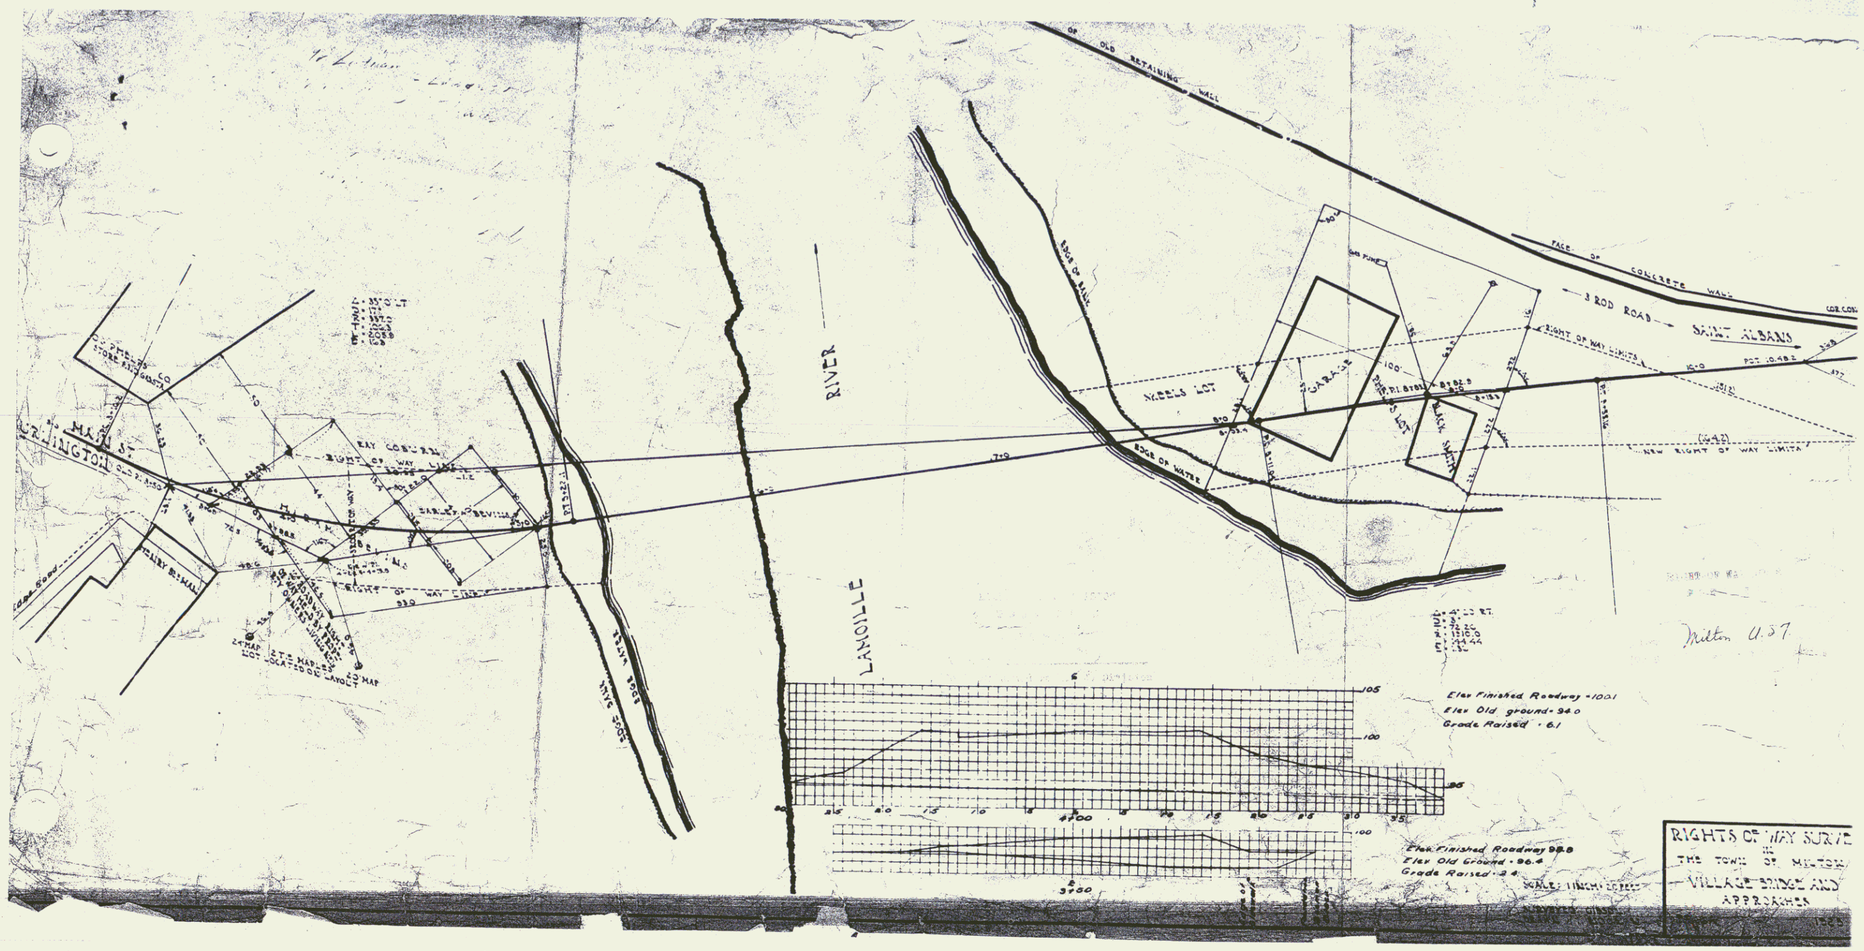
RIVER
LAMOILLE
MAIN ST.
3 ROD ROAD
SAINT ALBANS
FACE OF CONCRETE WALL
OF OLD RETAINING WALL
EDGE OF WATER
NEELS LOT
GARAGE
RIGHT OF WAY LIMITS
NEW RIGHT OF WAY LIMITS
Elev Finished Roadway - 100.1
Elev Old ground - 94.0
Grade Raised - 6.1
Elev Finished Roadway 98.8
Elev Old Ground - 96.4
Grade Raised - 2.4
RIGHTS OF WAY SURVE
THE TOWN OF MILTON
VILLAGE BRIDGE AND
APPROACHES

22A

22