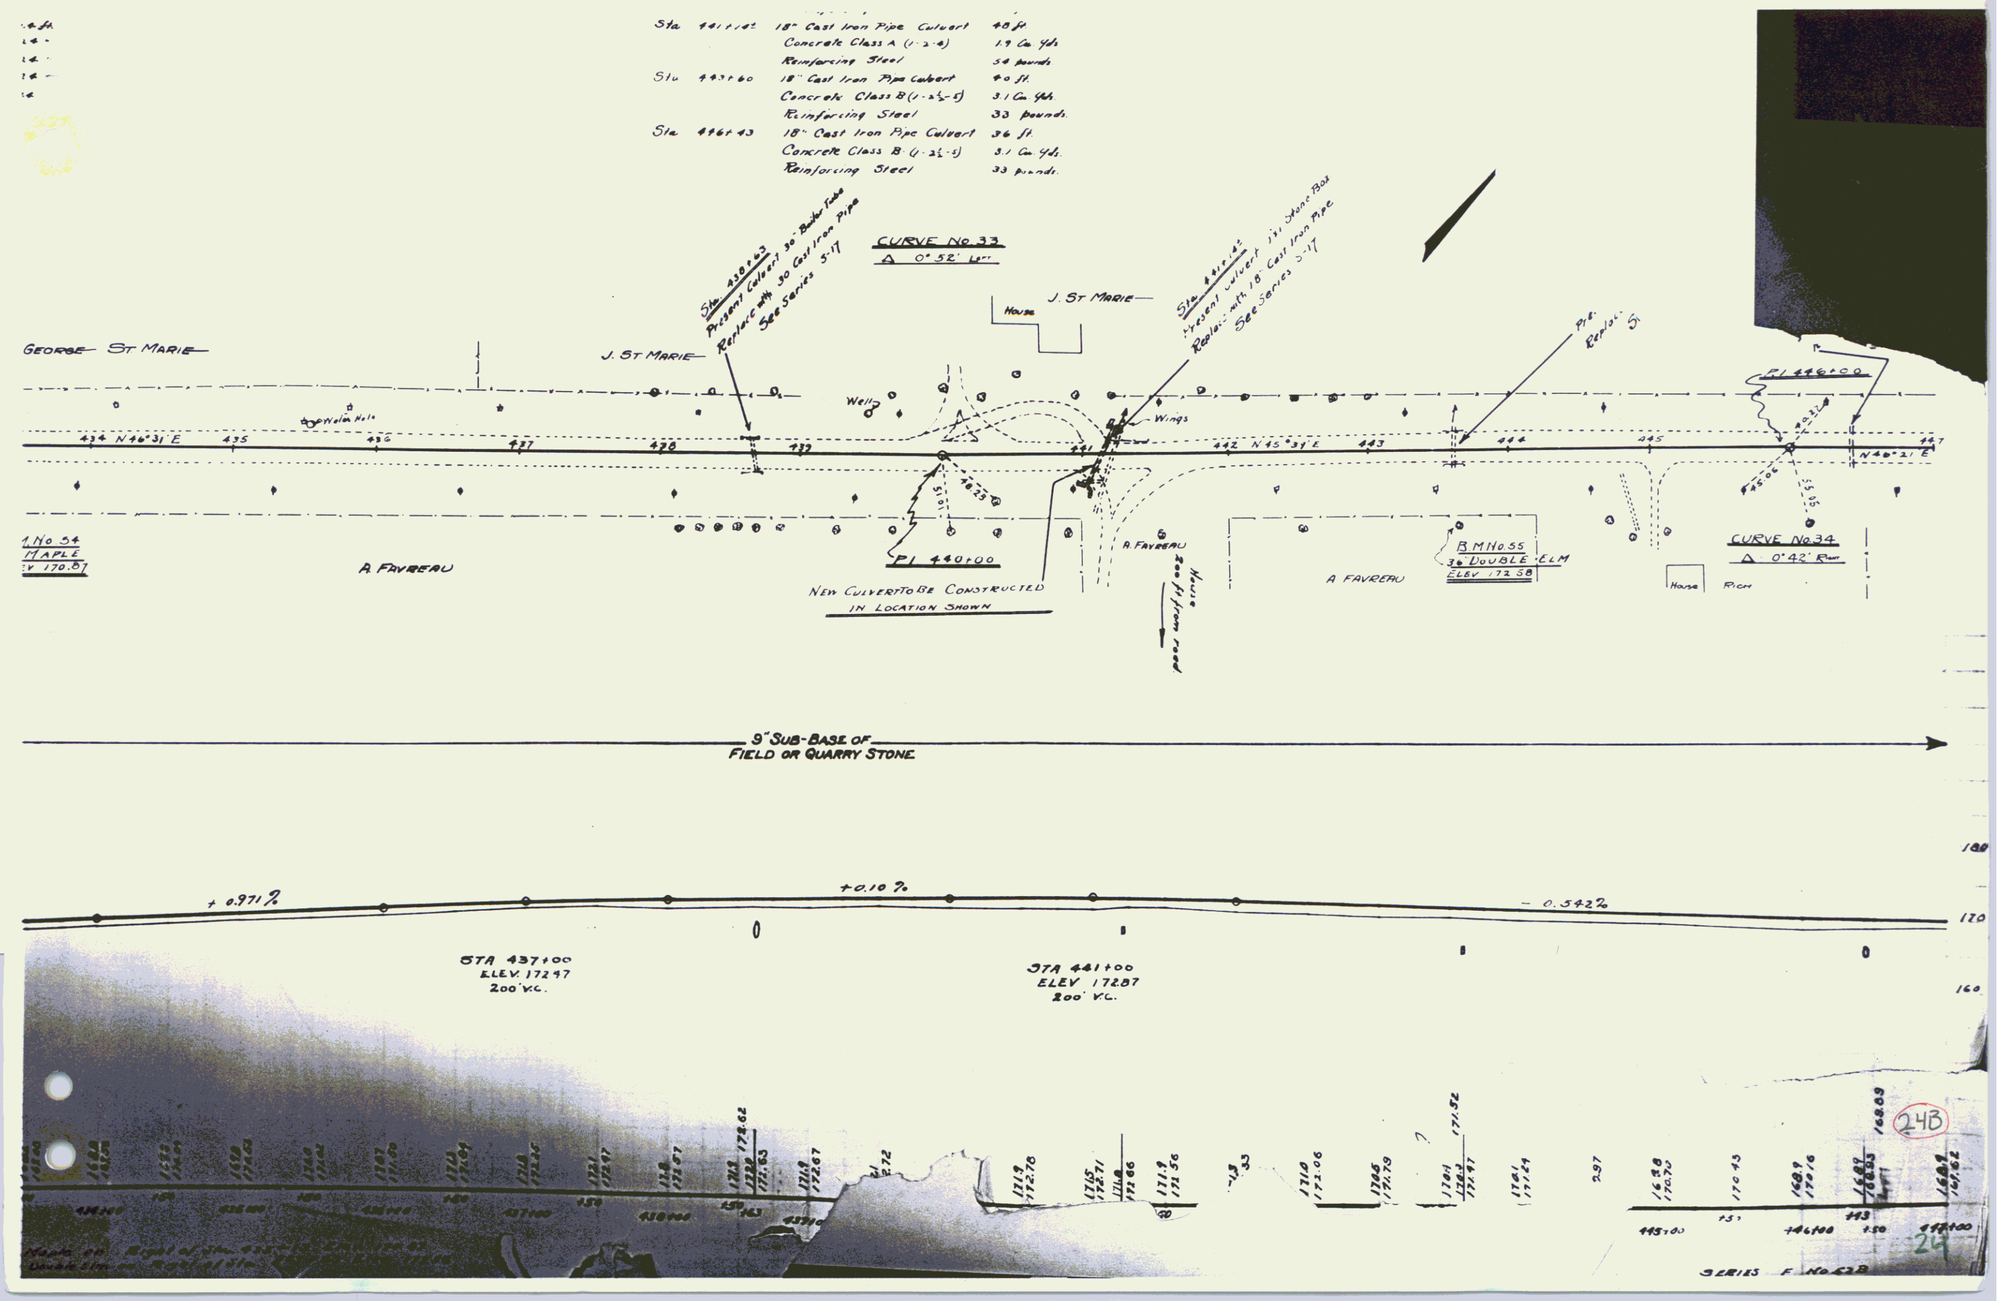Sta. 441+42	18" Cast Iron Pipe Culvert	48 ft.
	Concrete Class A (1-2-4)	1.9 Cu. Yds.
	Reinforcing Steel	54 pounds
Sta. 443+60	18" Cast Iron Pipe Culvert	40 ft.
	Concrete Class B (1-2½-4)	3.1 Cu. Yds.
	Reinforcing Steel	33 pounds.
Sta. 446+43	18" Cast Iron Pipe Culvert	36 ft.
	Concrete Class B (1-2½-4)	3.1 Cu. Yds.
	Reinforcing Steel	33 pounds.