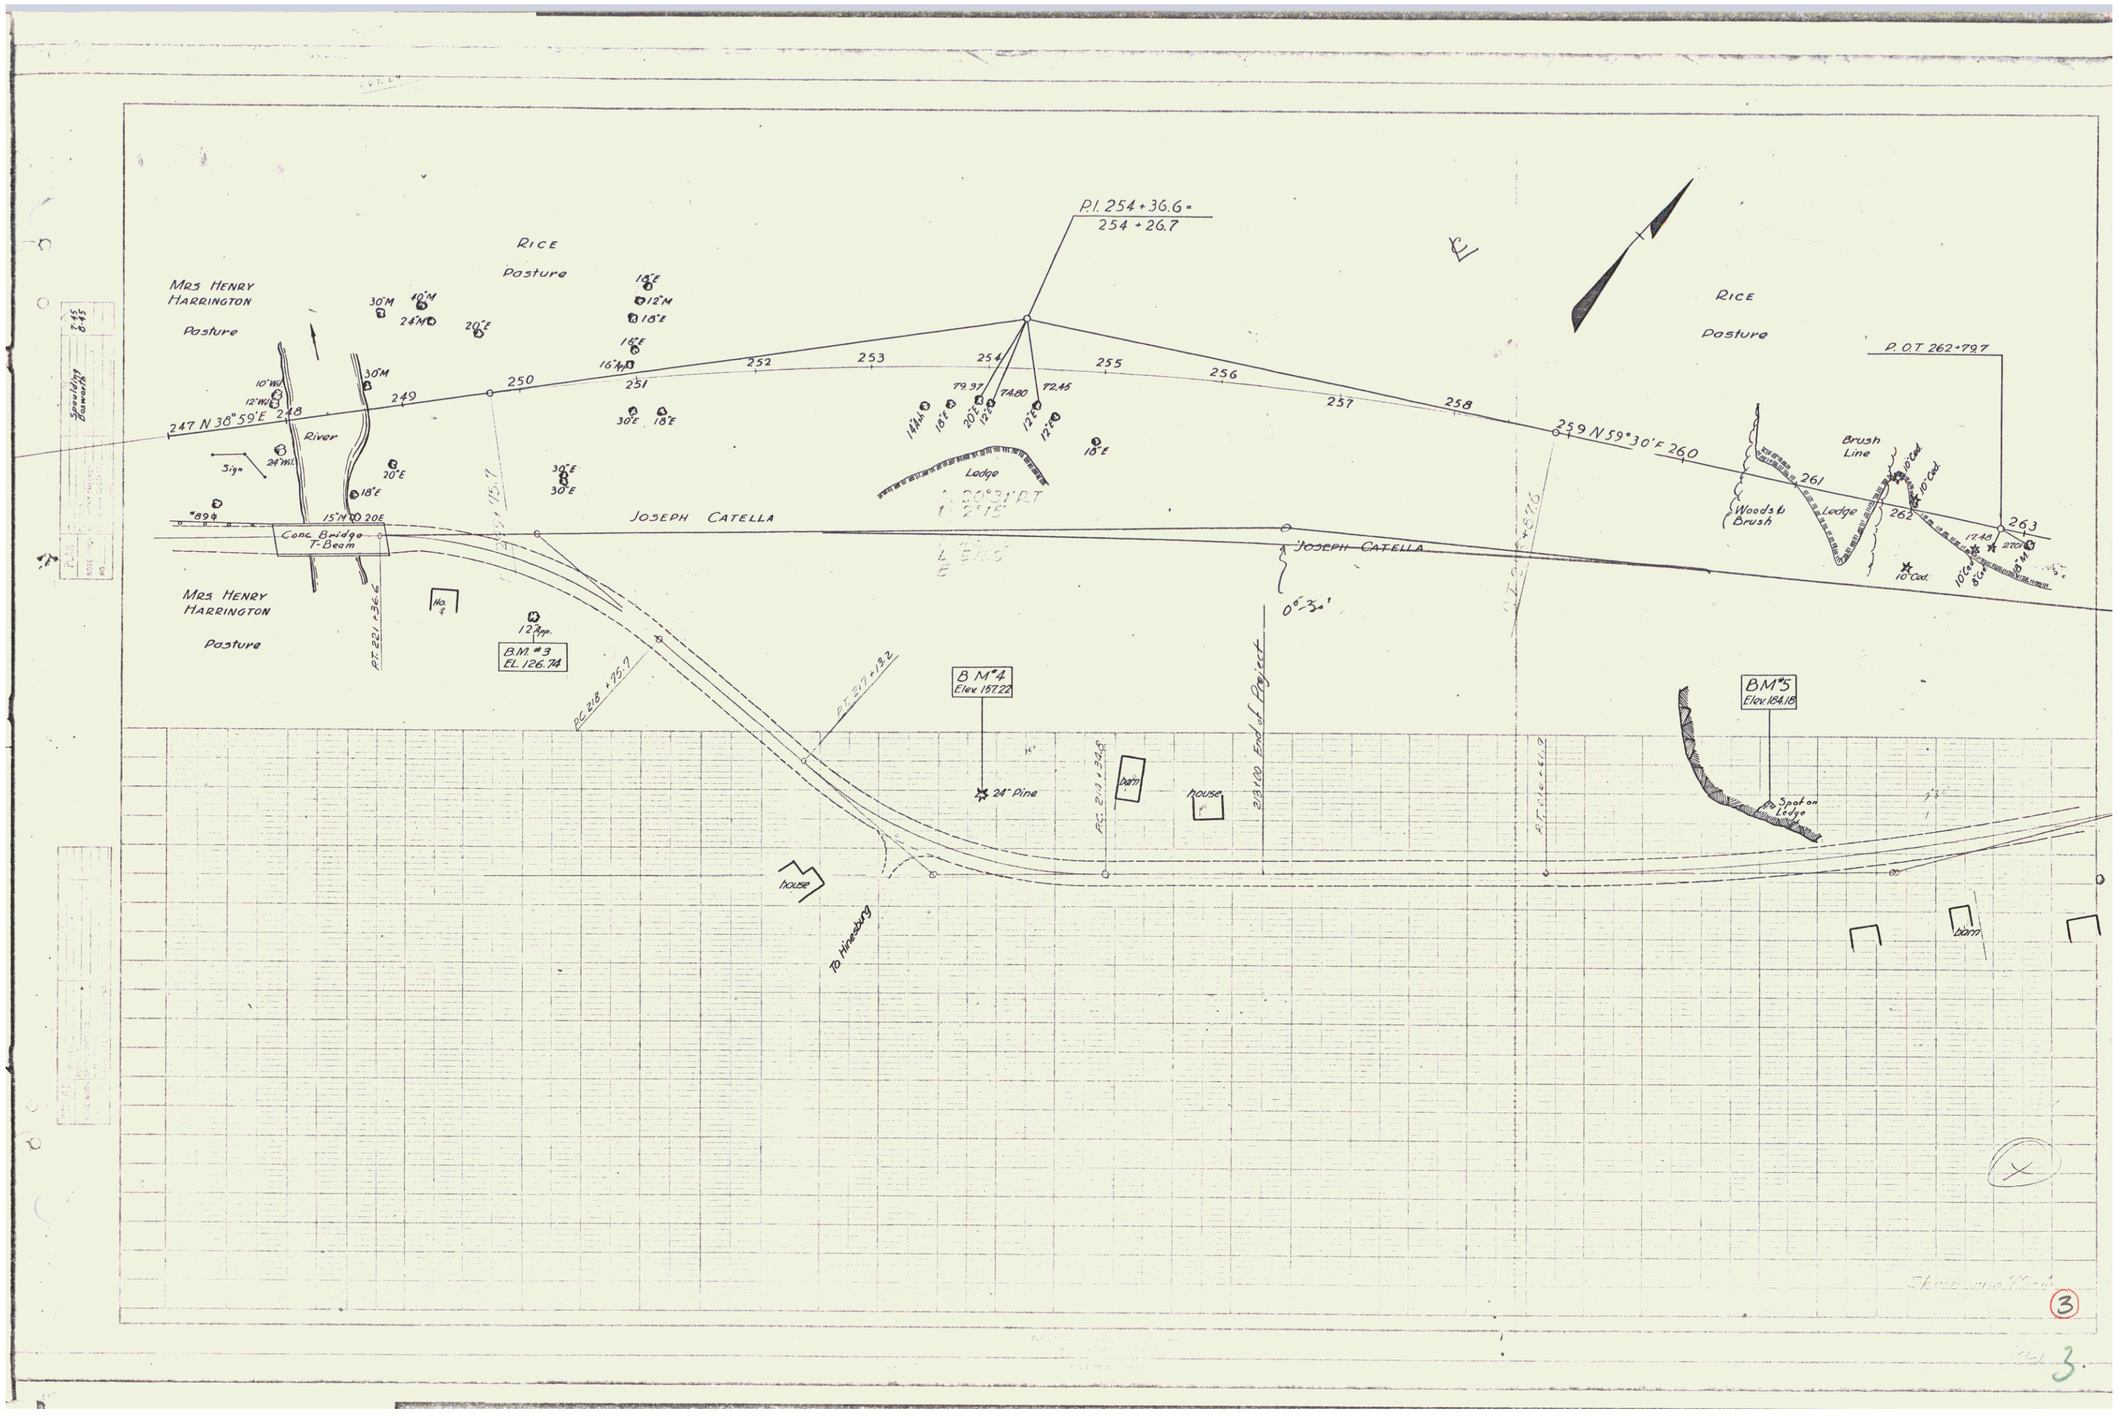
P.I. 254+36.6 =
254+26.7
RICE
Pasture
Mrs HENRY HARRINGTON
Pasture
247 N 38°59'E 248
River
Sign
Conc Bridge T-Beam
JOSEPH CATELLA
Lodge
259 N 59°30'E 260
P.O.T 262+79.7
Brush Line
Woods & Brush
Mrs HENRY HARRINGTON
Pasture
BM #3
EL. 126.74
BM #4
Elev 157.22
24" Pine
barn
house
End of Project
BM #5
Elev 164.18
Spot on Ledge
To Hinesburg
0°-34'
3