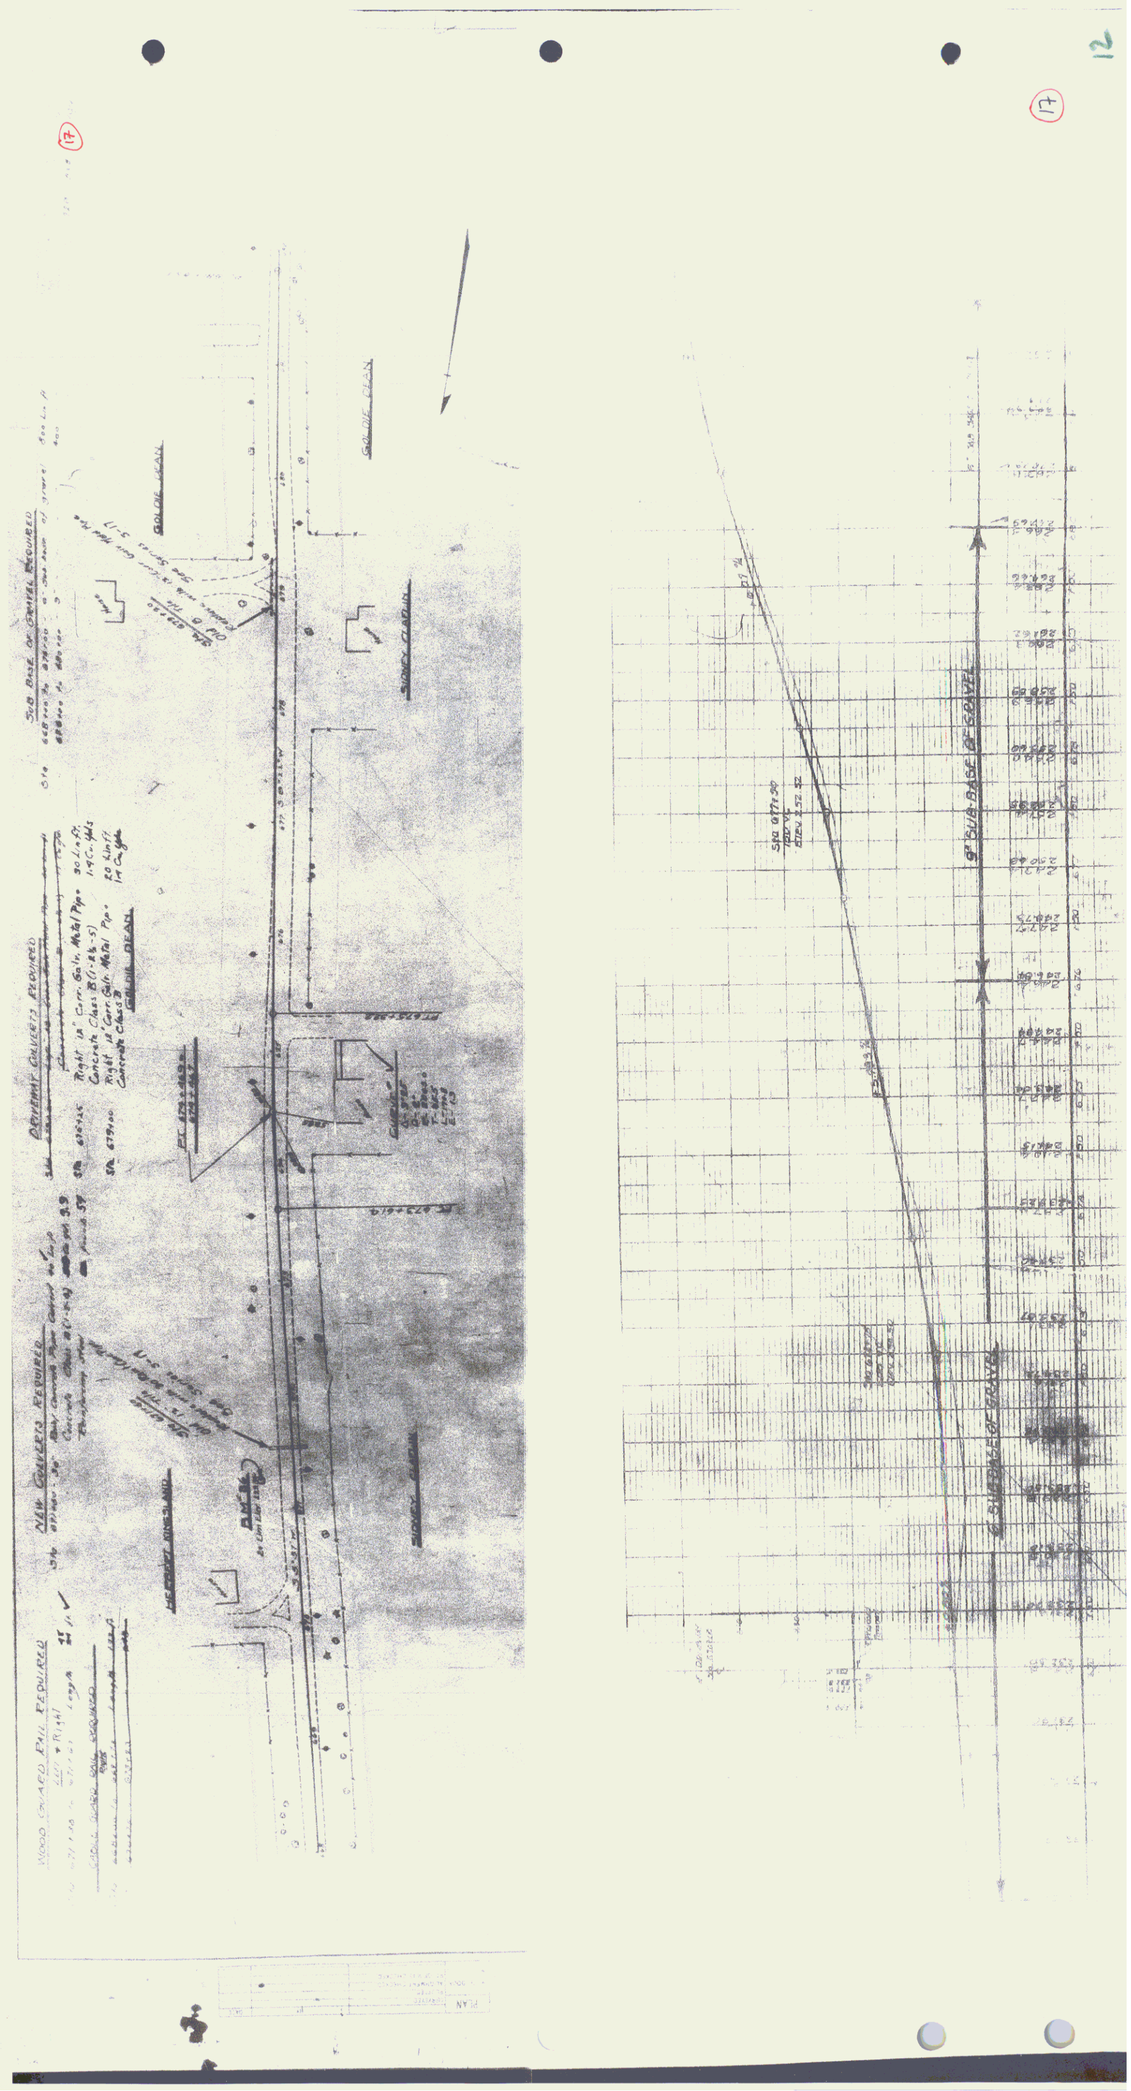
WOOD CRIBBED RAIL REQUIRED
NEW CULVERTS REQUIRED
PAVEMENT CULVERTS REQUIRED
SUB BASE OR GRAVEL REQUIRED
GOLDIE CREEK
SUB BASE OF GRAVEL