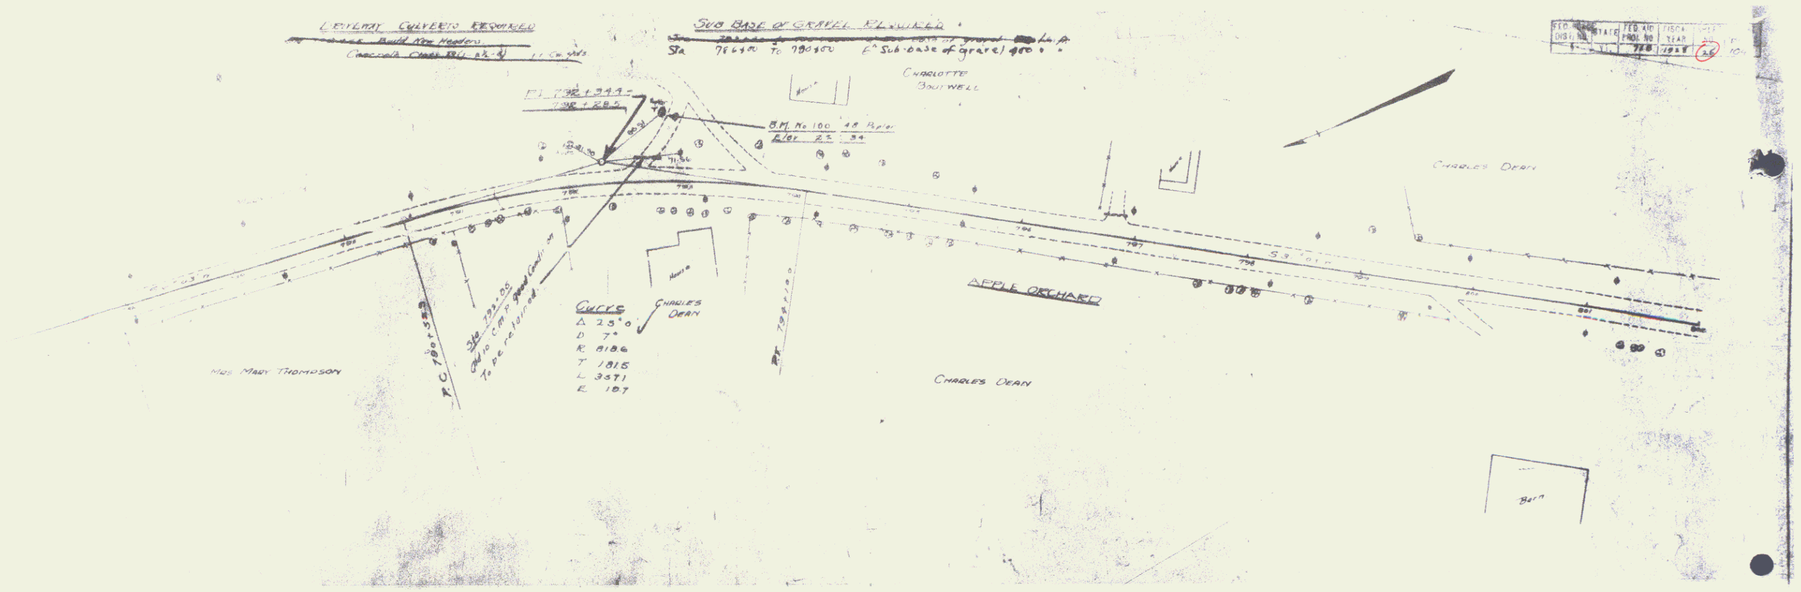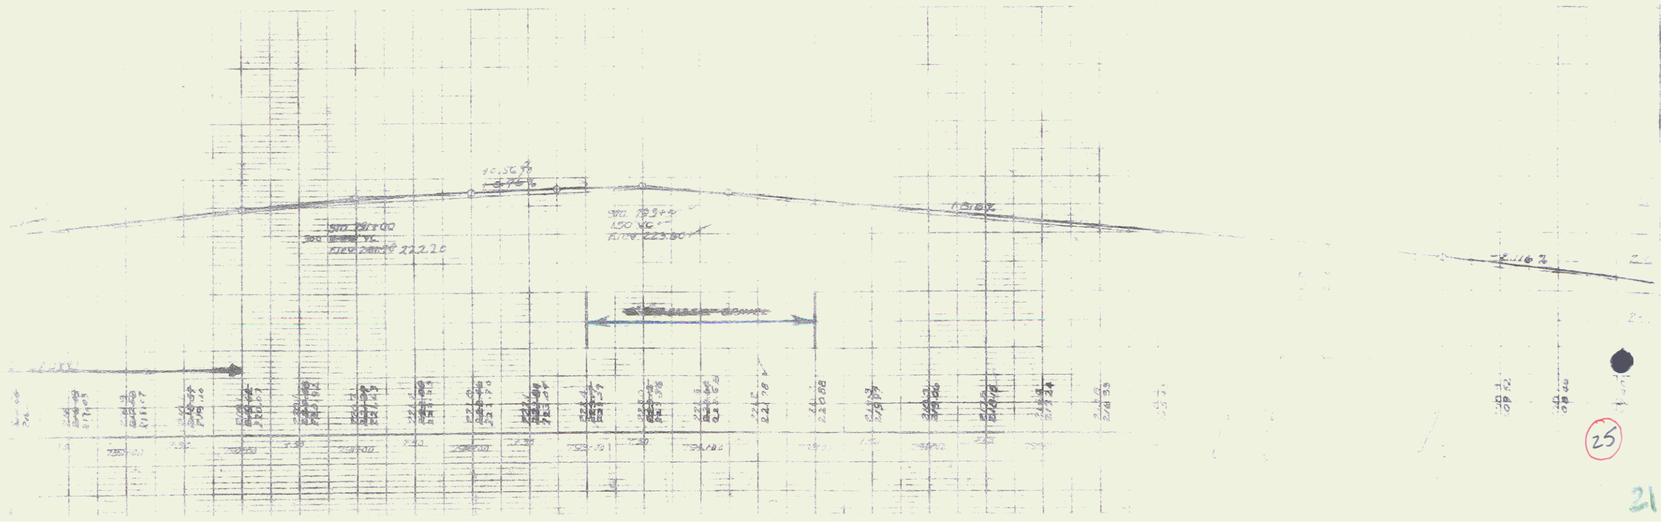
Charlotte Boutwell
Charles Dean
Apple Orchard
Miss Mary Thomson
Charles Dean
Charles Dean
Curve
Δ 23°0
D 7°
R 818.6
T 1815
L 3371
E 187