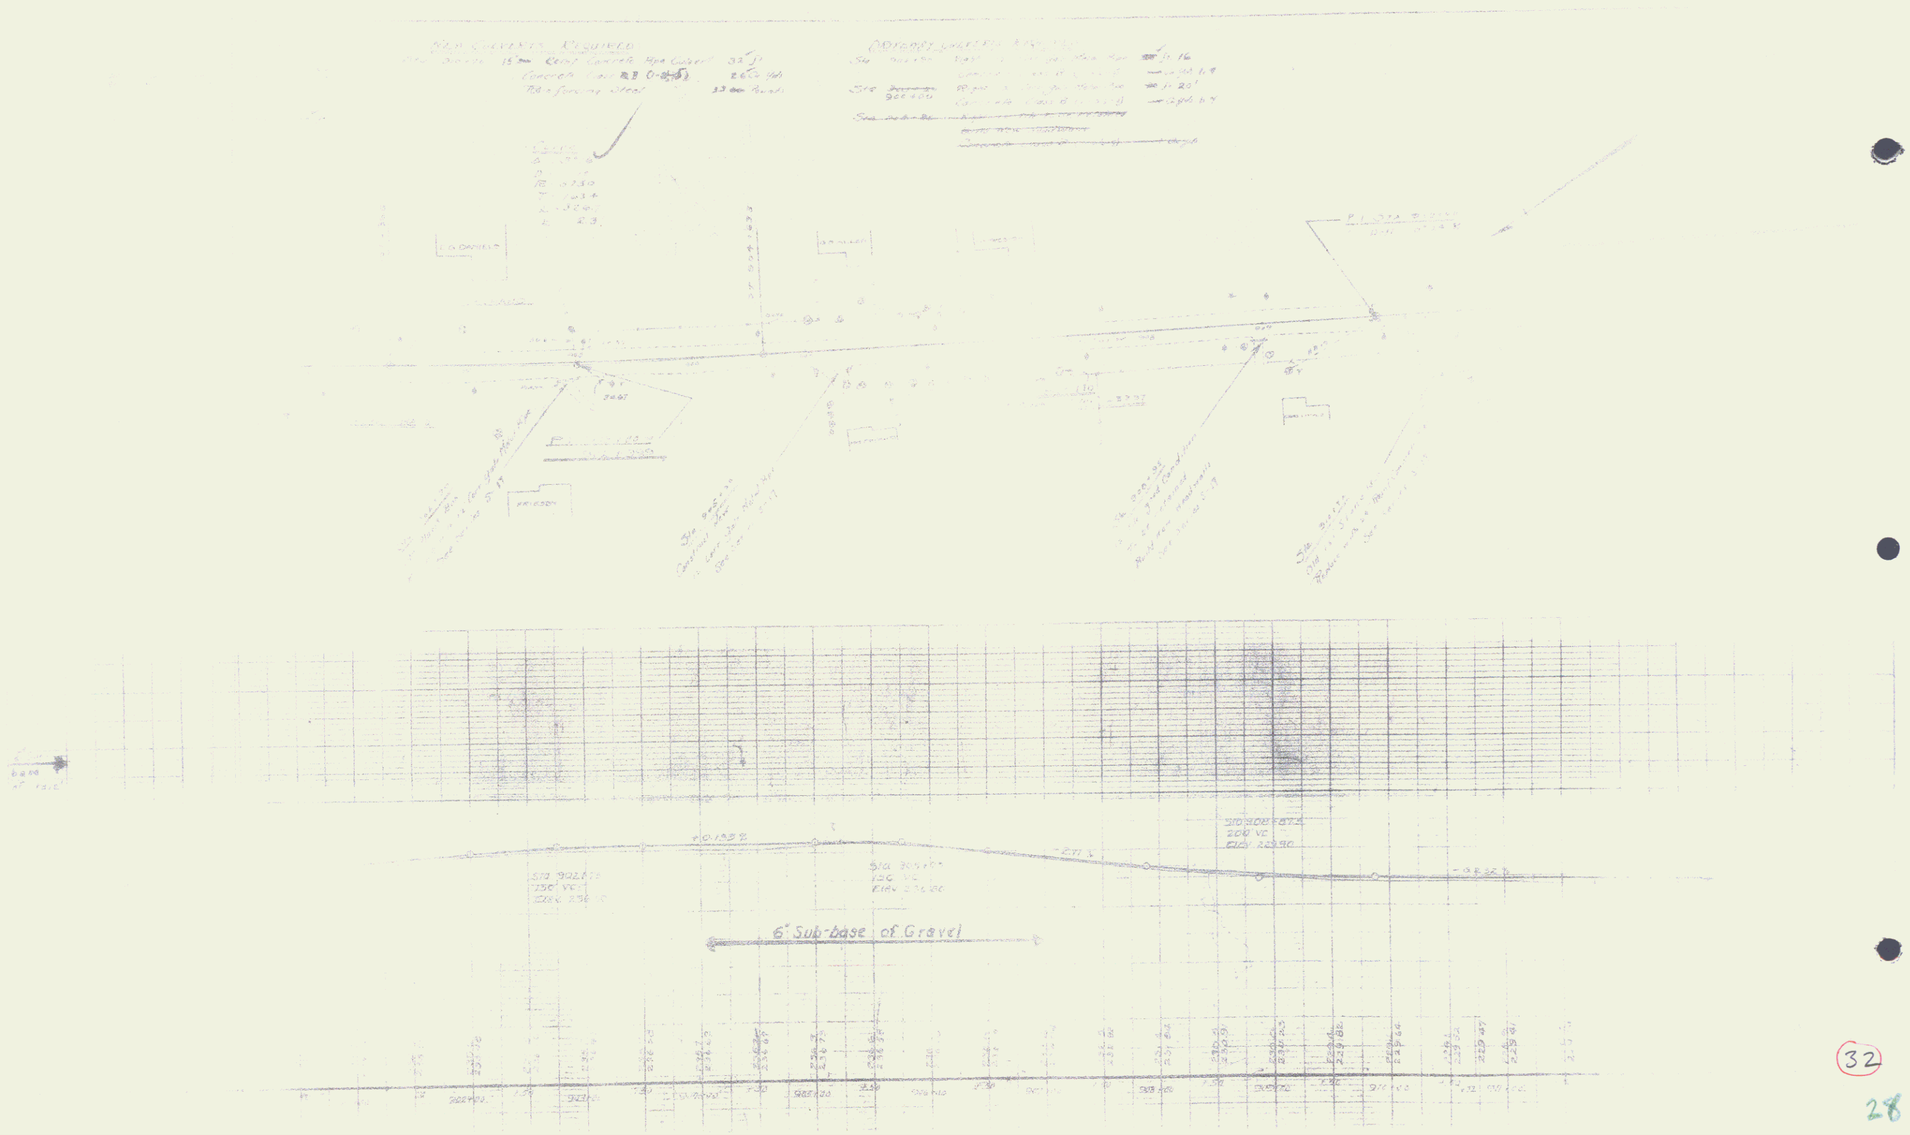
6" Sub-base of Gravel