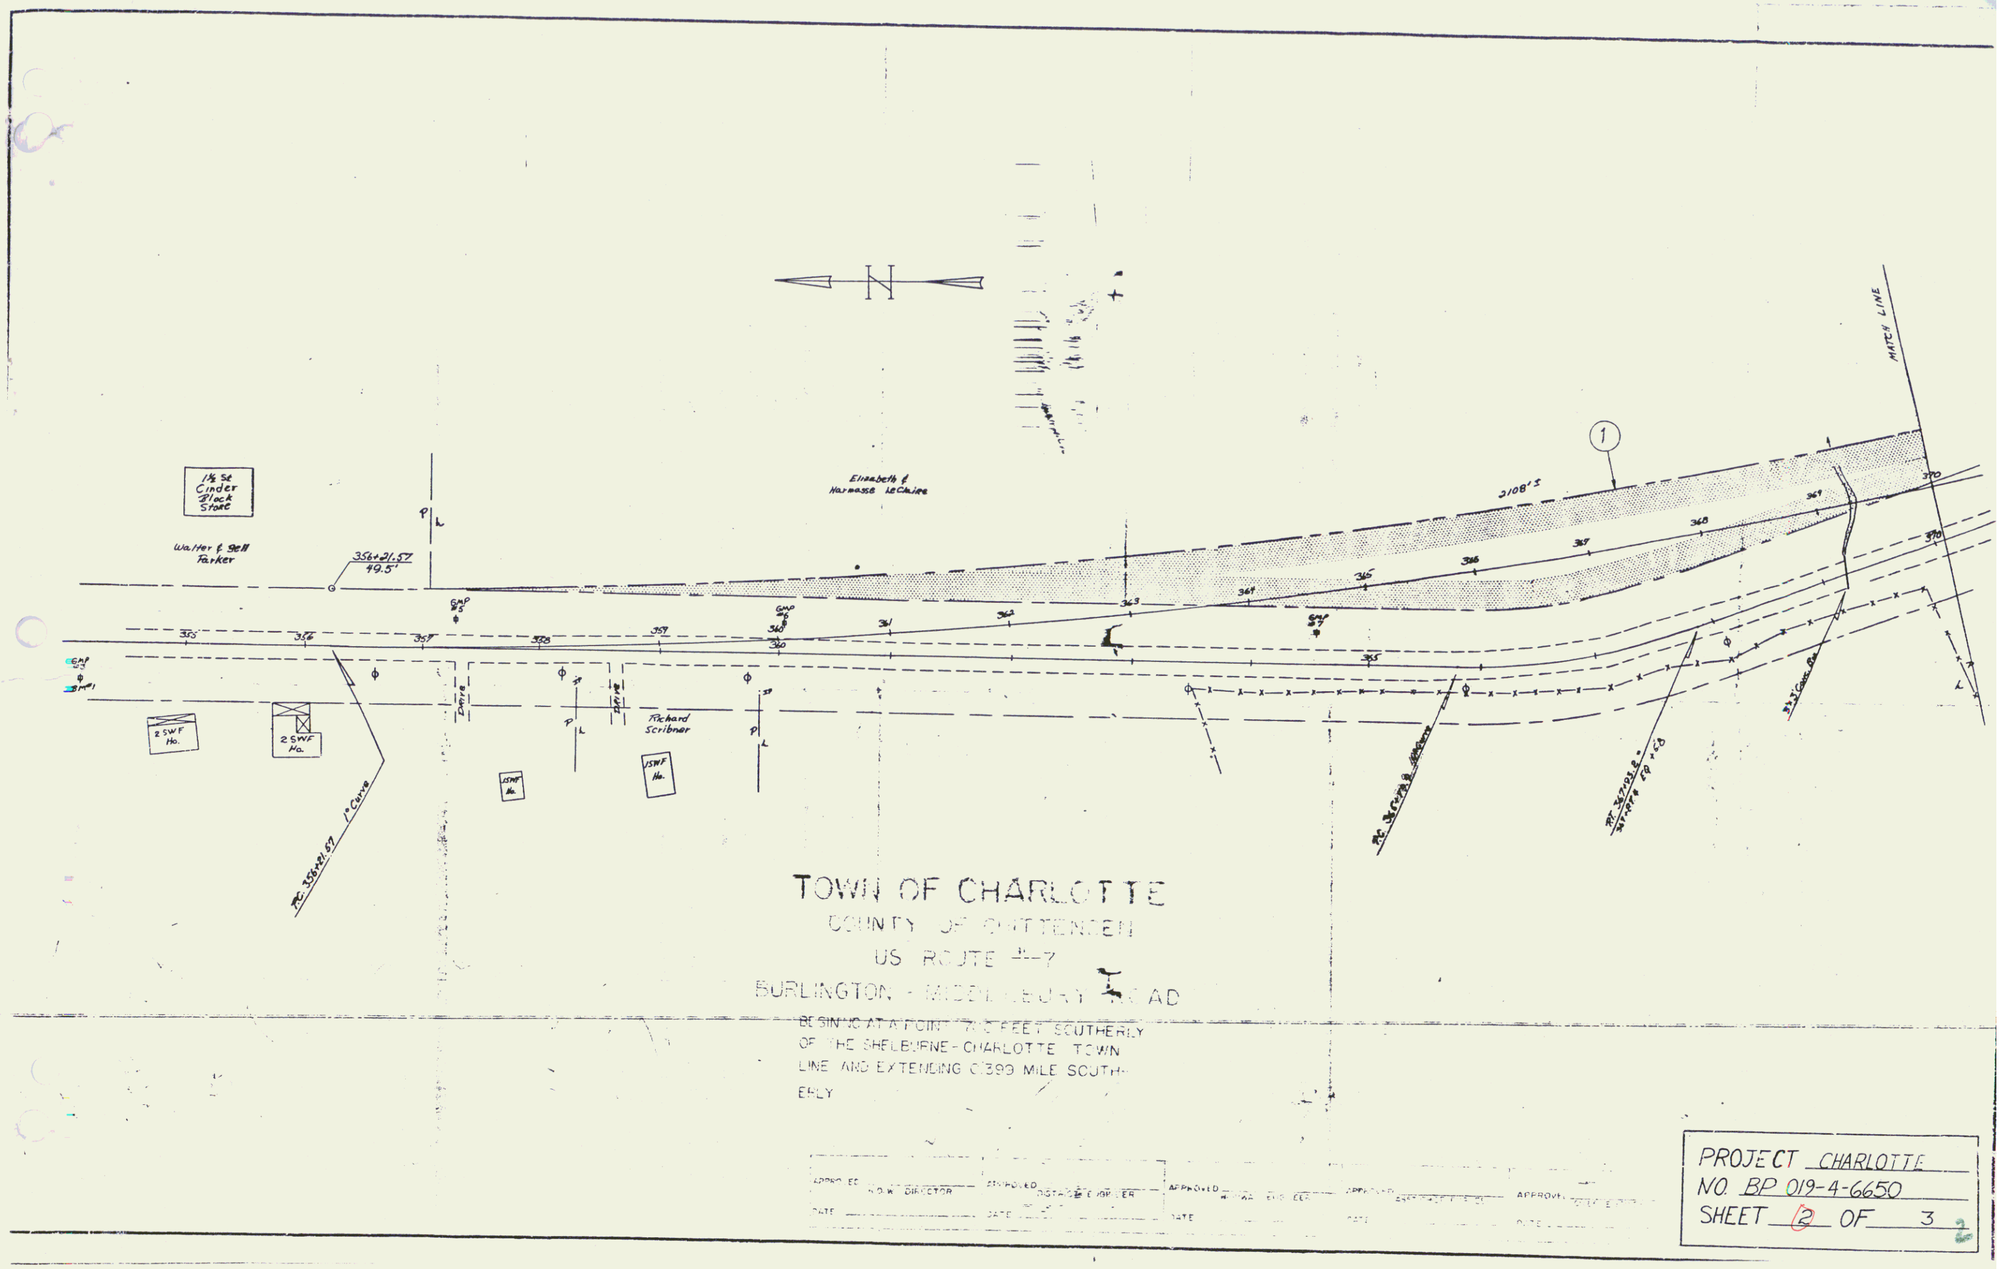
N
1½ St Cinder Block Store
Walter & Bell Parker
Elizabeth & Normasse LeClaire
358+21.57
49.5'
3108'S
MATCH LINE
2 SWF Ho.
2 SWF Ho.
Drive
Drive
Richard Scribner
1 SWF Ho.
1 SWF Ho.
PC 358+81.67
1° Curve
PC 357+28.8
357+78 RP +6
TOWN OF CHARLOTTE
COUNTY OF CHITTENDEN
US ROUTE 7
BURLINGTON - MIDDLEBURY ROAD
BEGINNING AT A POINT 7.0 FEET SOUTHERLY OF THE SHELBURNE-CHARLOTTE TOWN LINE AND EXTENDING 0.399 MILE SOUTHERLY
APPROVED N.D.W. DIRECTOR
DATE
APPROVED DISTRICT ENGINEER
DATE
APPROVED
DATE
APPROVED
DATE
APPROVED
DATE
PROJECT CHARLOTTE
NO. BP 019-4-6650
SHEET 2 OF 3