| FED. ROAD DIV. | STATE | NRM | FEDERAL AID PROJECT NO. | SHEET NO. | TOTAL SHEETS |
|---|---|---|---|---|---|
| 8 | | 62.0 | 1933 | 7 | 36 |

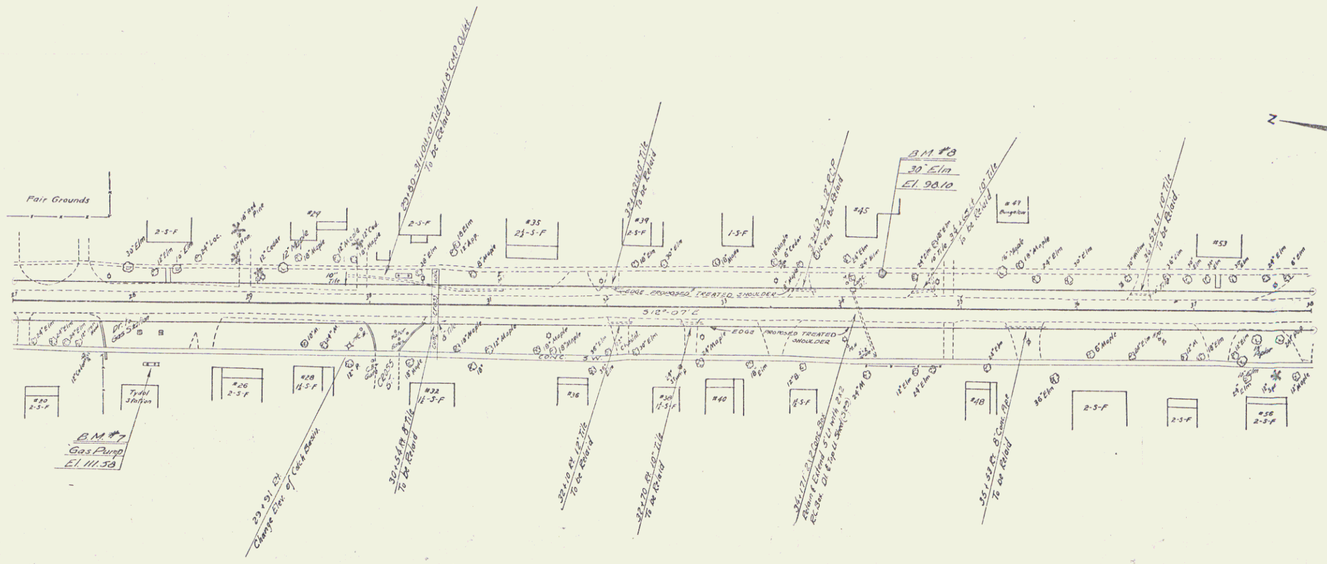


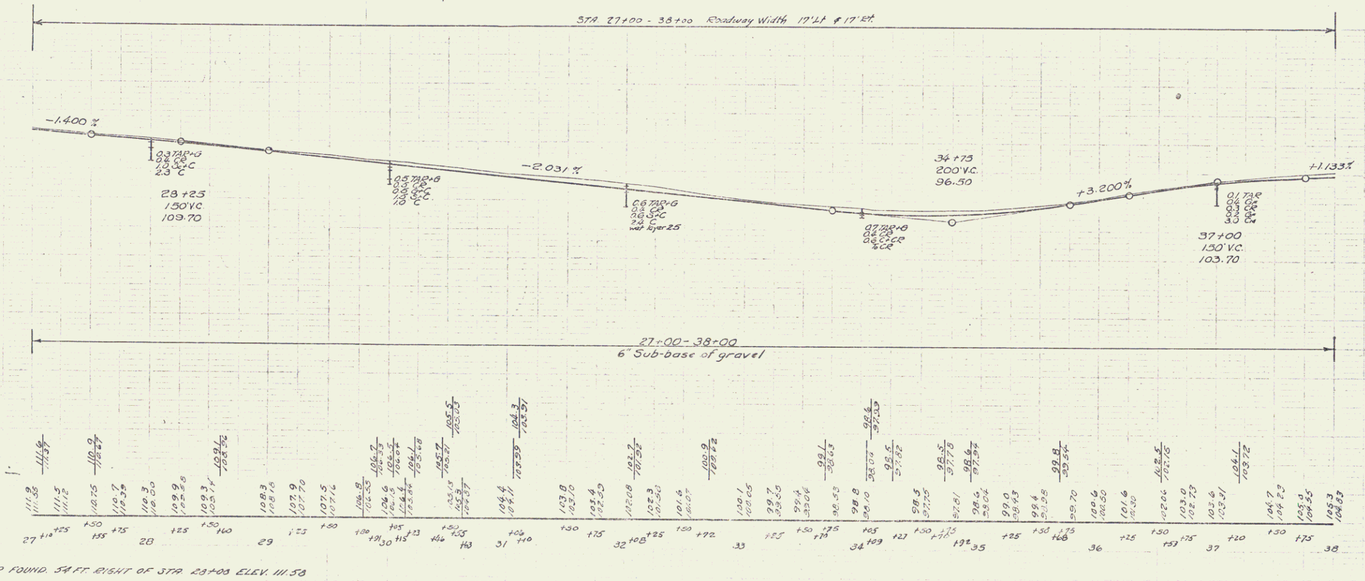


B.M. #7 PAINT SPOT ON CONC. GAS PUMP FOUND. 54 FT. RIGHT OF STA. 23+03 ELEV. 111.58

B.M. #8 SPIKE IN ROOT OF 30" ELM. 26.5 FT. LEFT OF STA. 34+32 ELEV. 98.10

SERIES NRM NO. 62.0
SHEET 7 OF 36

25