


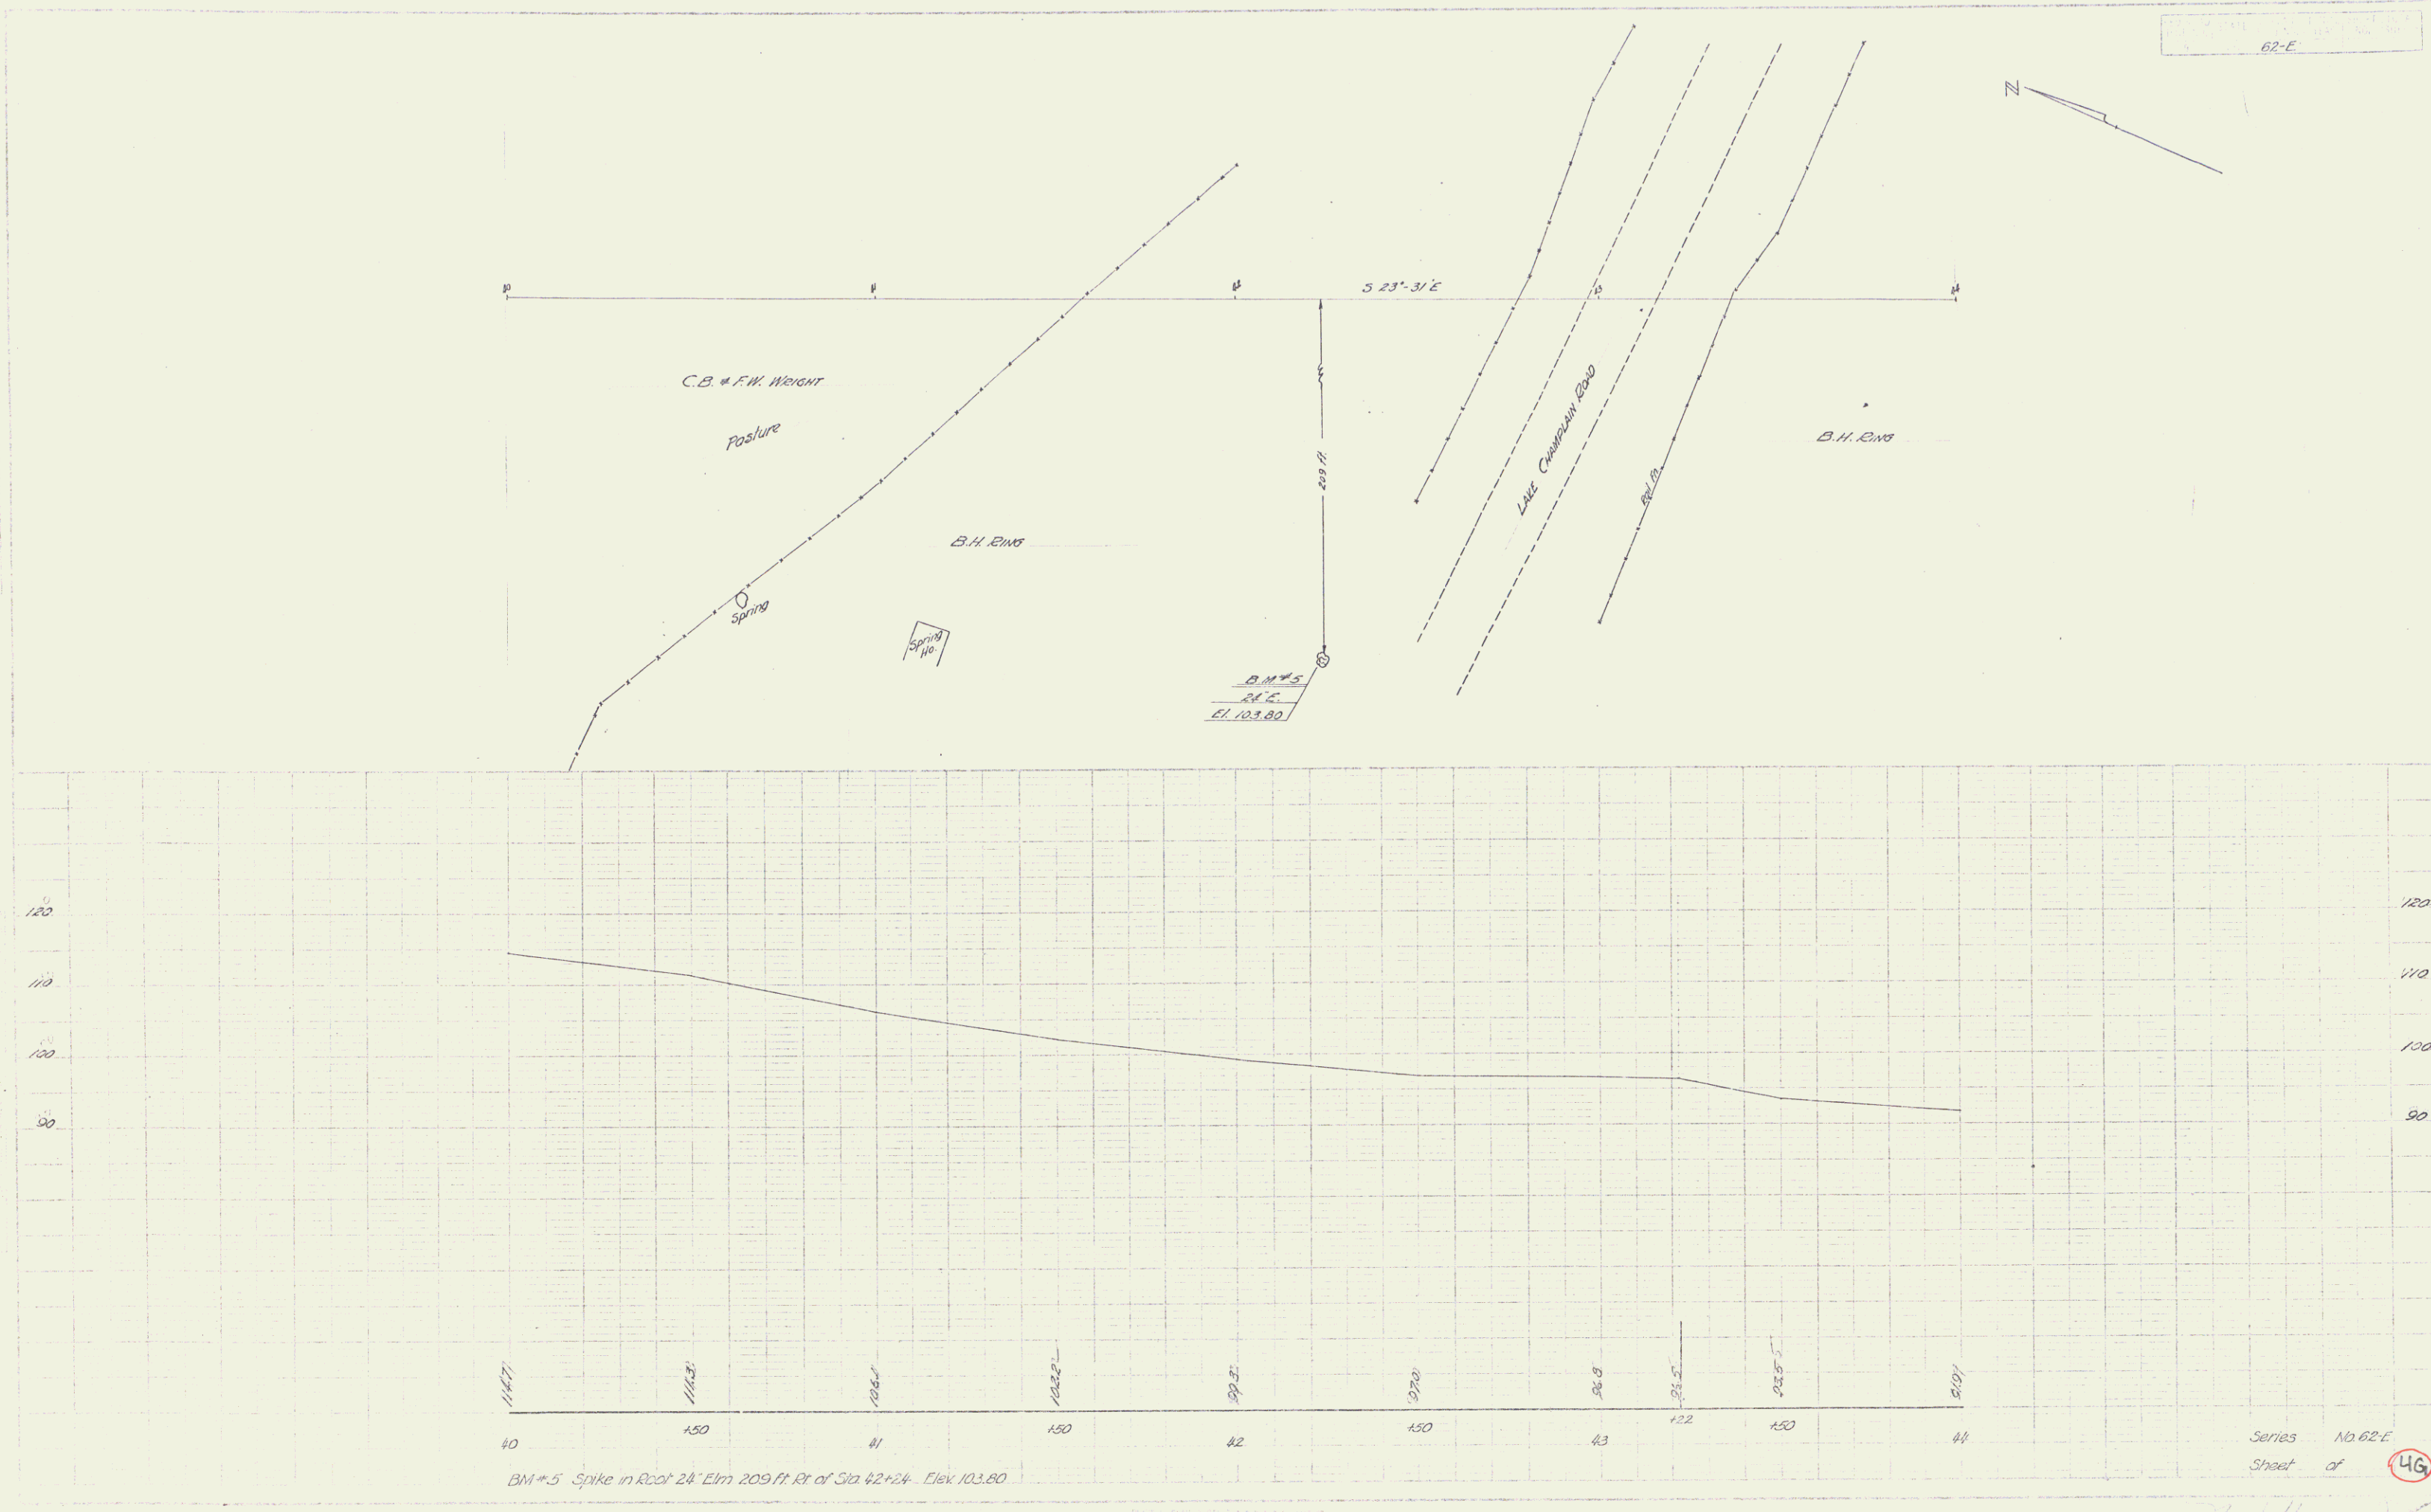

B.M. #5 Spike in Root 24" Elm 209 ft Rt of Sta 42+24 Elev 103.80

Series No 62-E
Sheet of 49