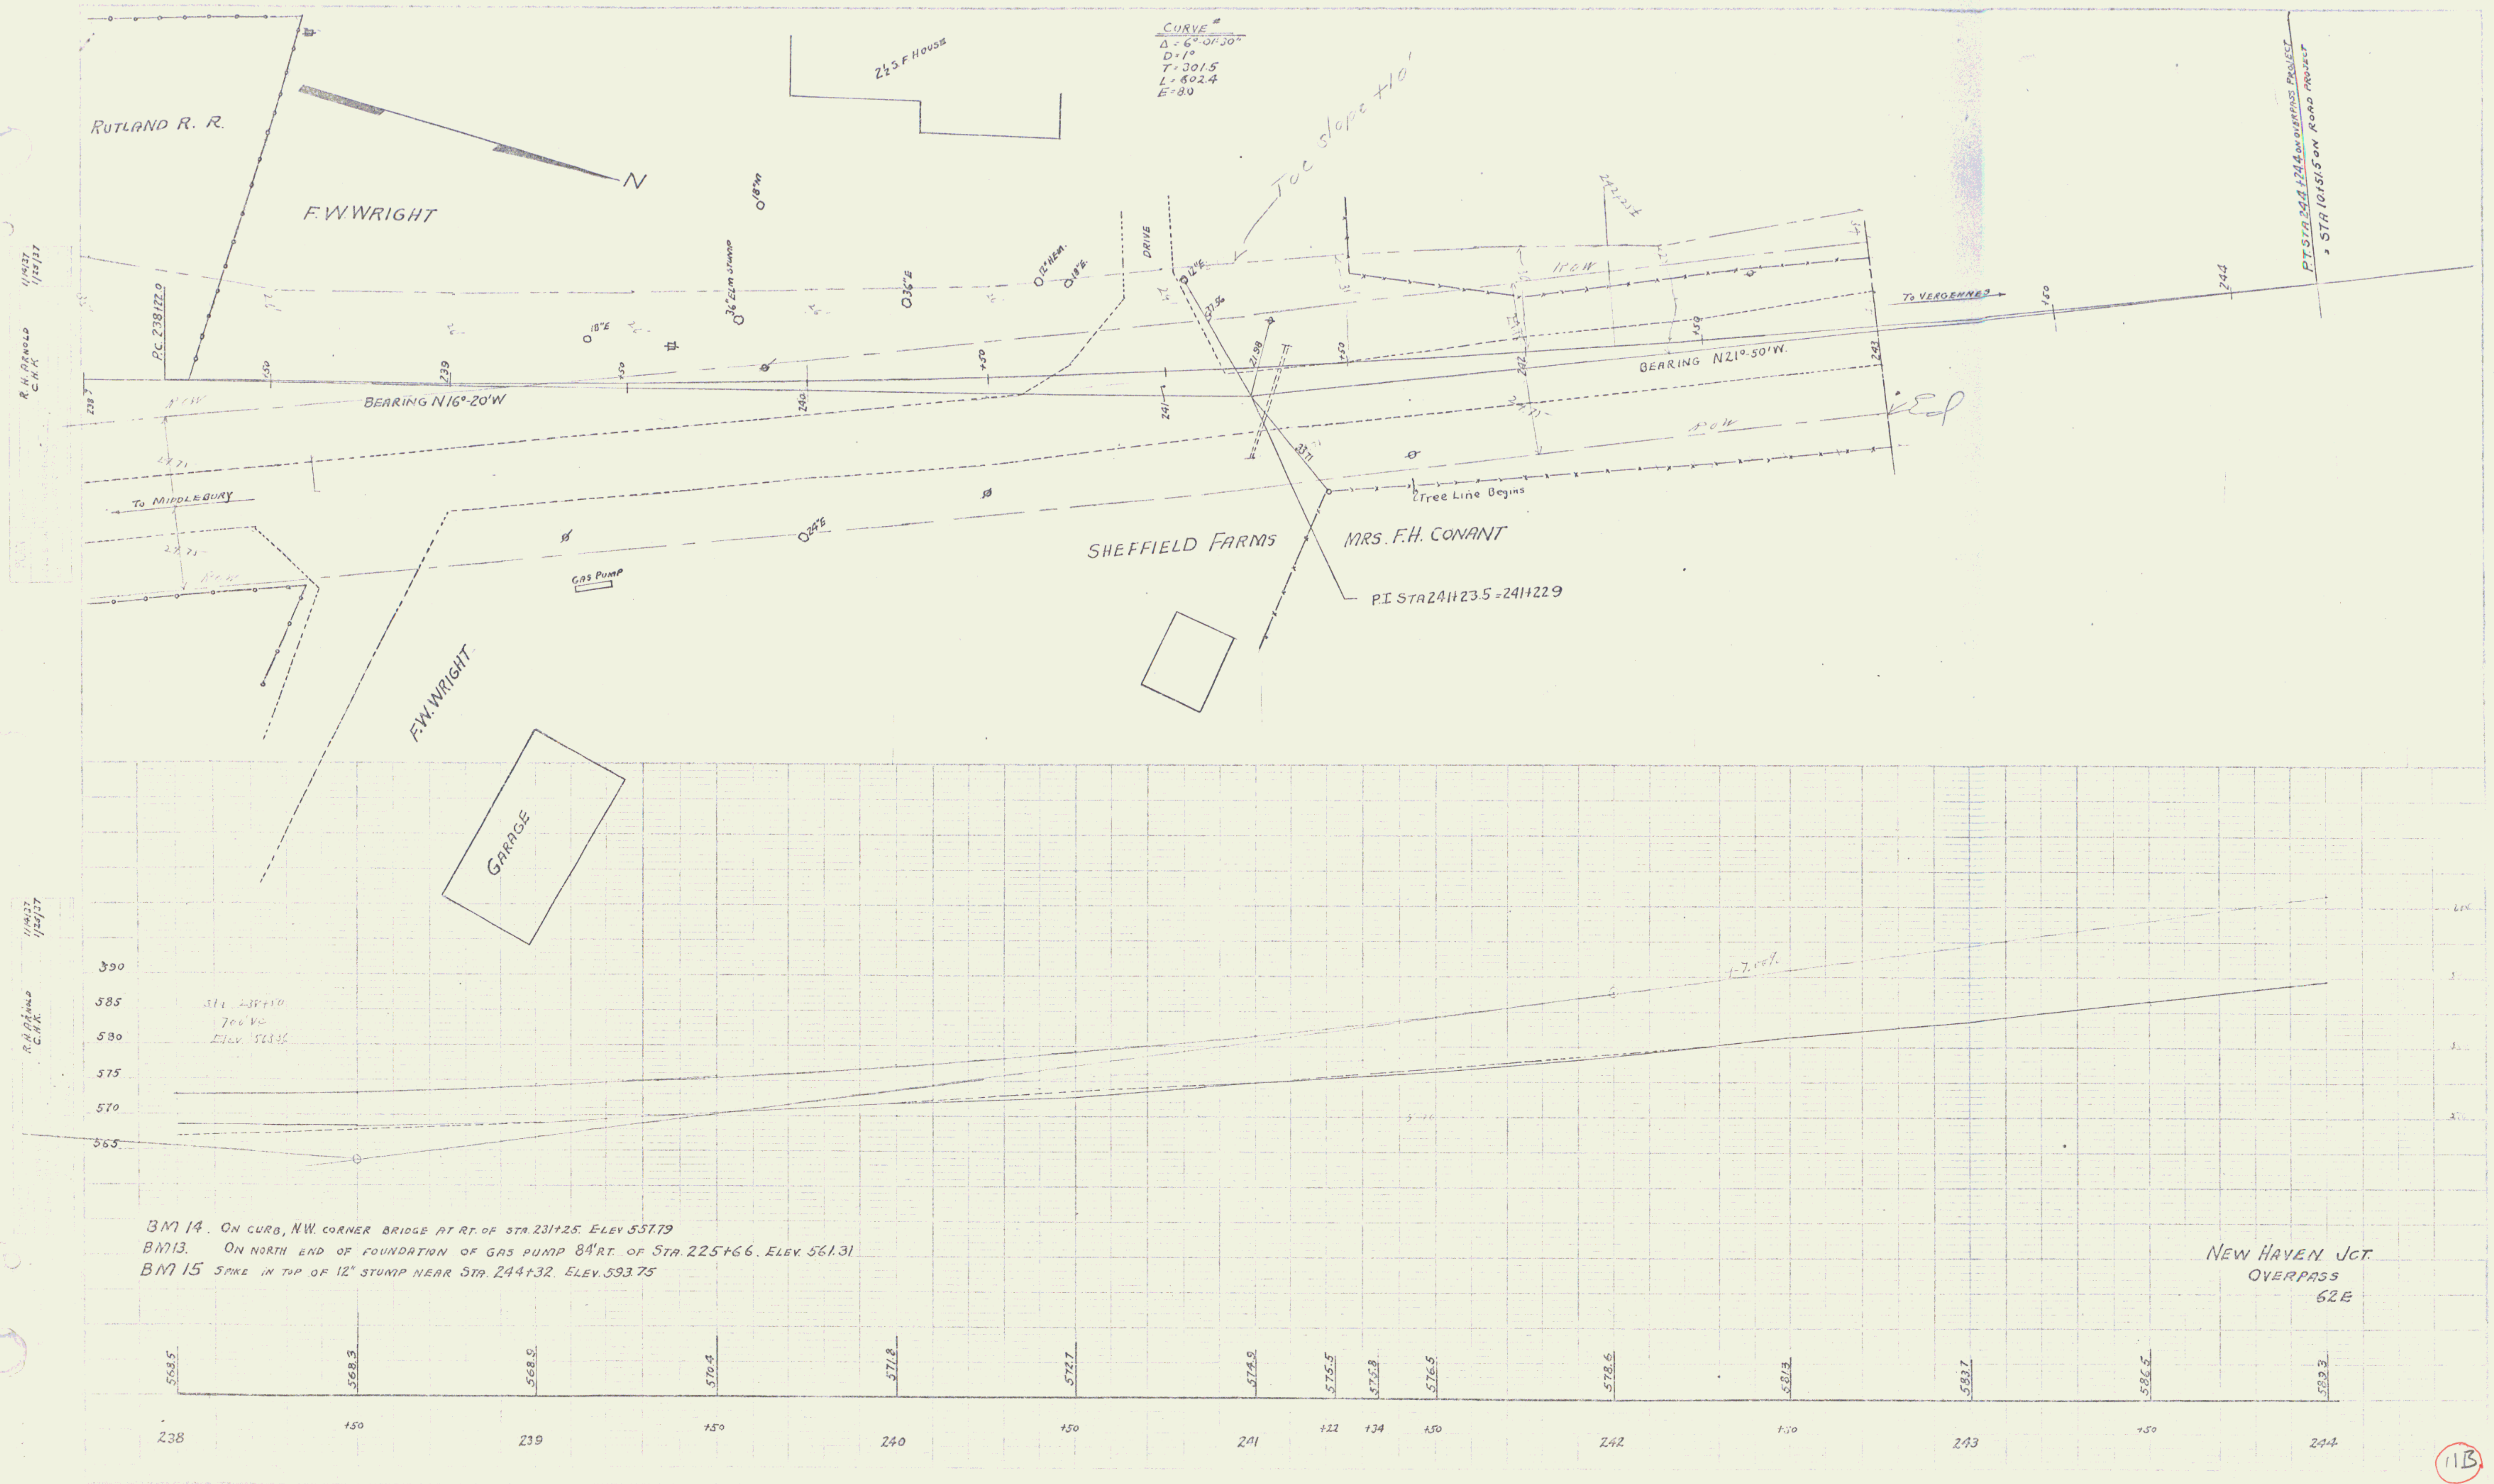

BM 14. On curb, N.W. corner bridge at Rt. of Sta. 231+25. Elev 557.79
BM 13. On north end of foundation of gas pump 84' Rt. of Sta. 225+66. Elev. 561.31
BM 15 Spike in top of 12" stump near Sta. 244+32. Elev. 593.75

NEW HAVEN JCT.
OVERPASS
62E

11B

33