


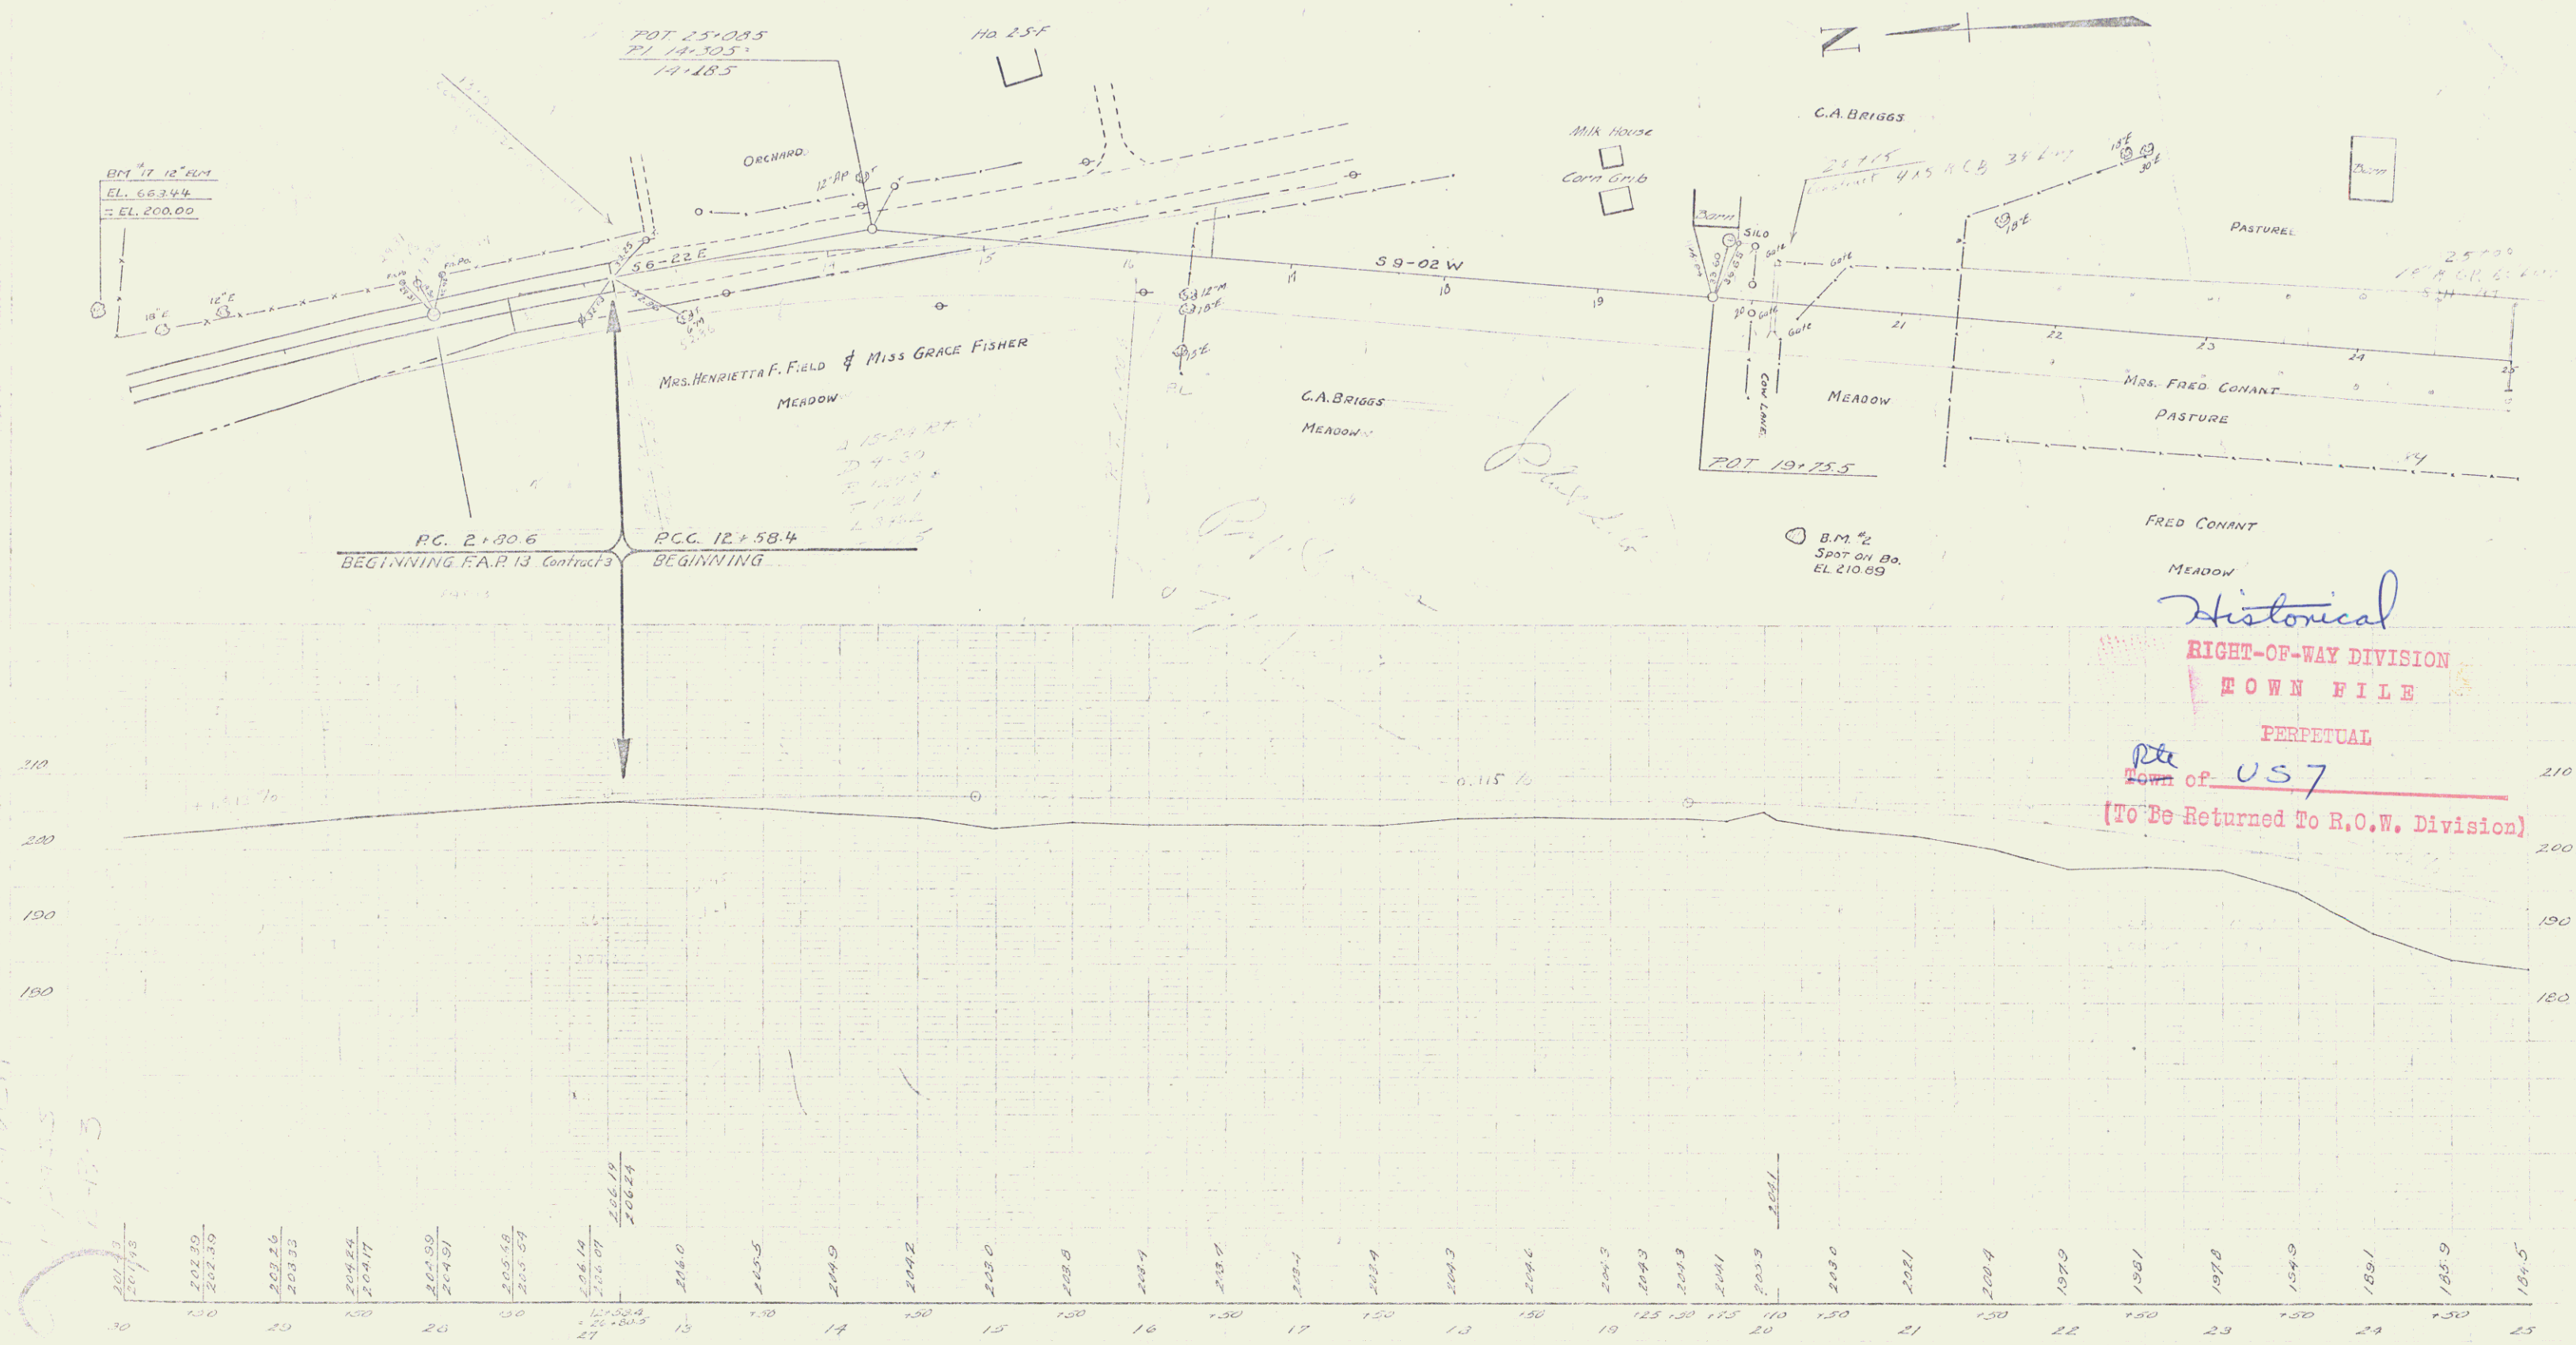

Historical
RIGHT-OF-WAY DIVISION
TOWN FILE
PERPETUAL
Town of US 7
(To Be Returned To R.O.W. Division)

11A

3

Study Lines

New Haven Rd Overpass

Hope New Haven Rd Overpass