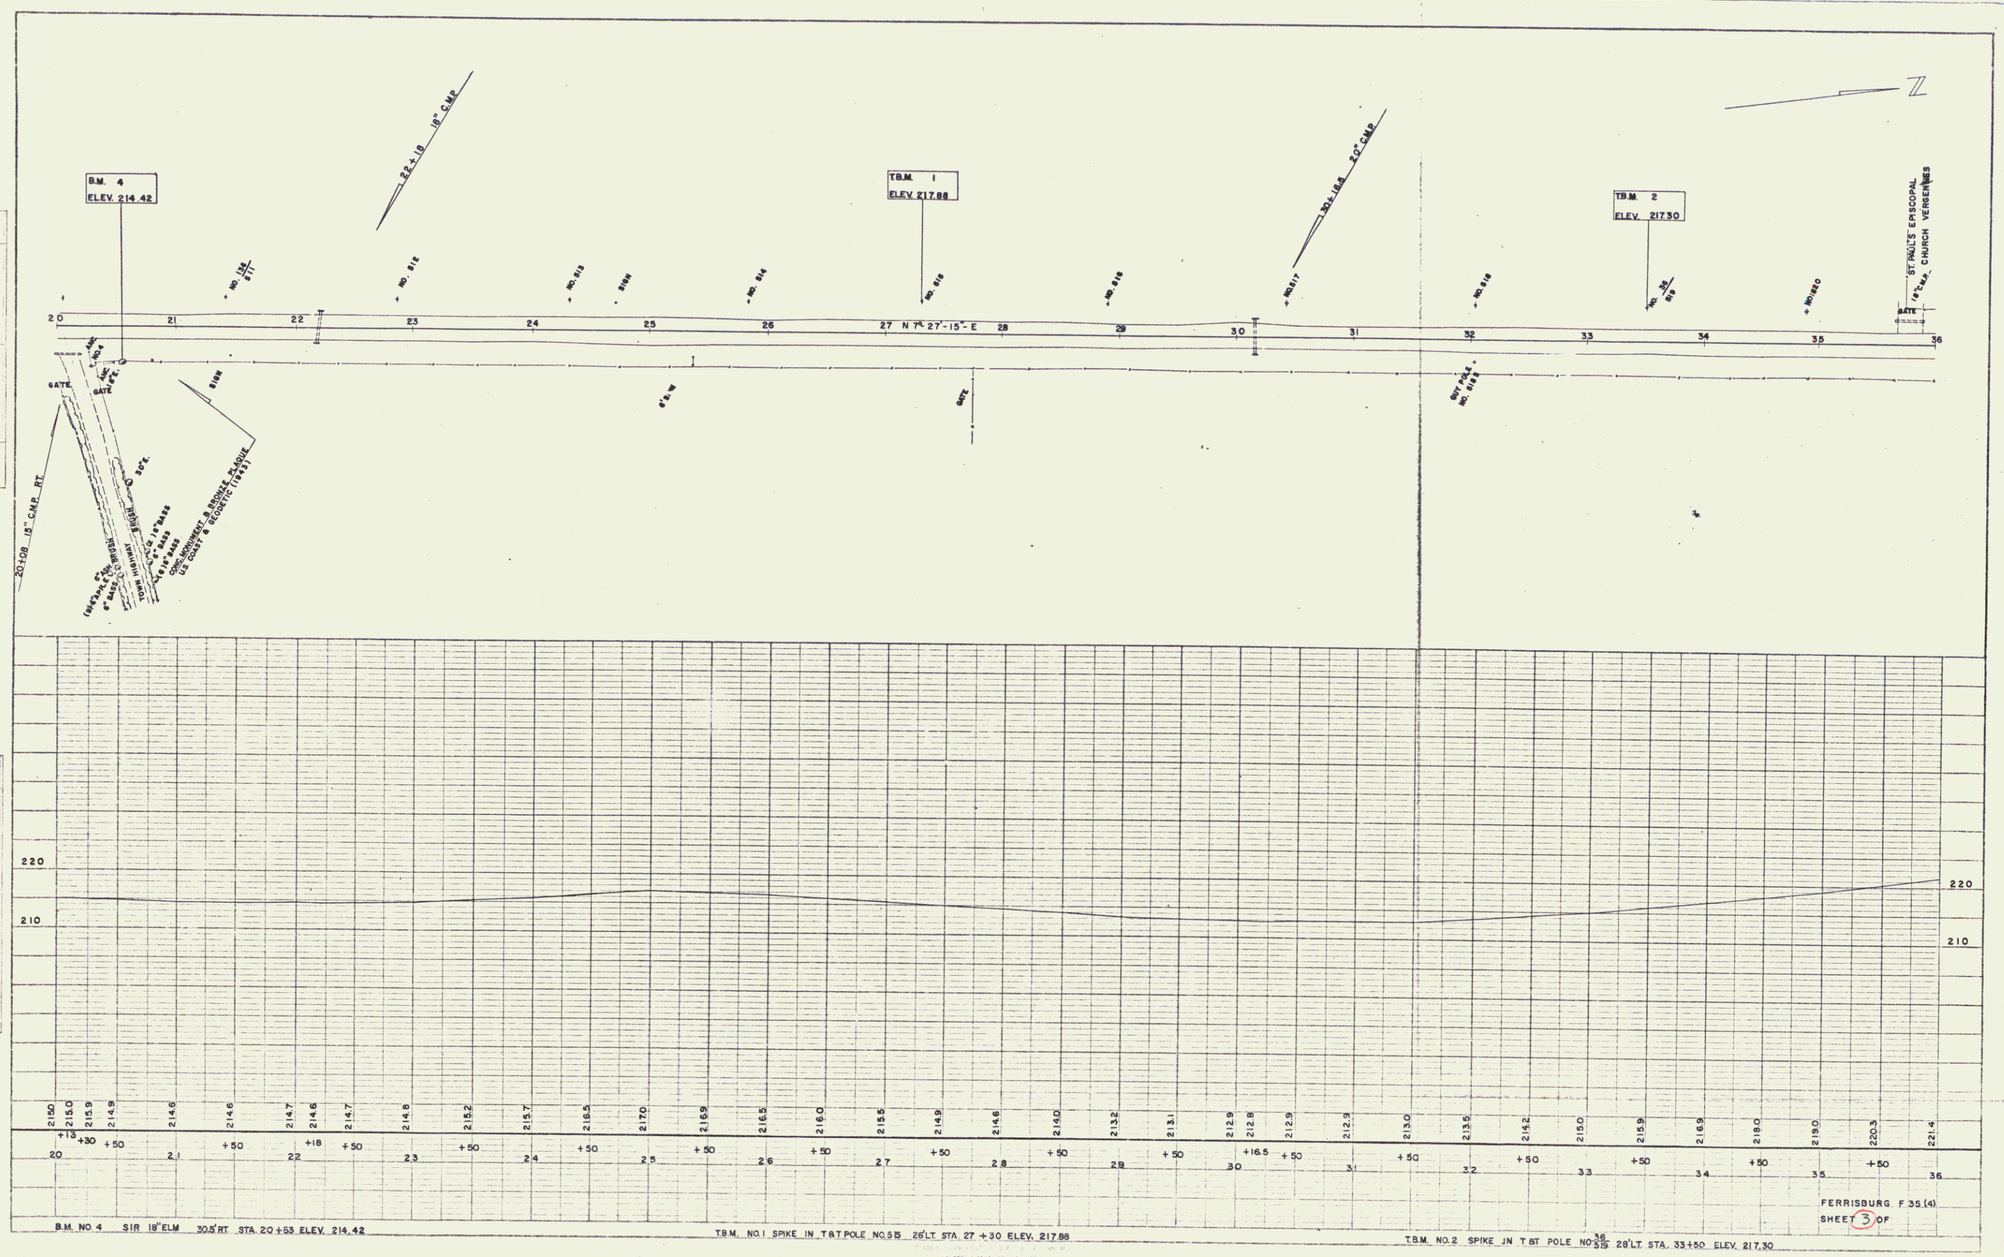

PLAN
SURVEYED
PLOTTED
NOTE BOOK
REDUCED
CHECKED
NO.
WEBSTER-MARTIN INC.
WEBSTER-MARTIN INC.
DATE
8-57

PROFILE
SURVEYED
PLOTTED
NOTE BOOK
VERT. SCALE
HOR. SCALE
B.M. NO. ID.
SPIRIT LEVEL - OPTICAL LEVEL
NO.
WEBSTER-MARTIN, INC.
WEBSTER-MARTIN, INC.
7-57
8-57

3