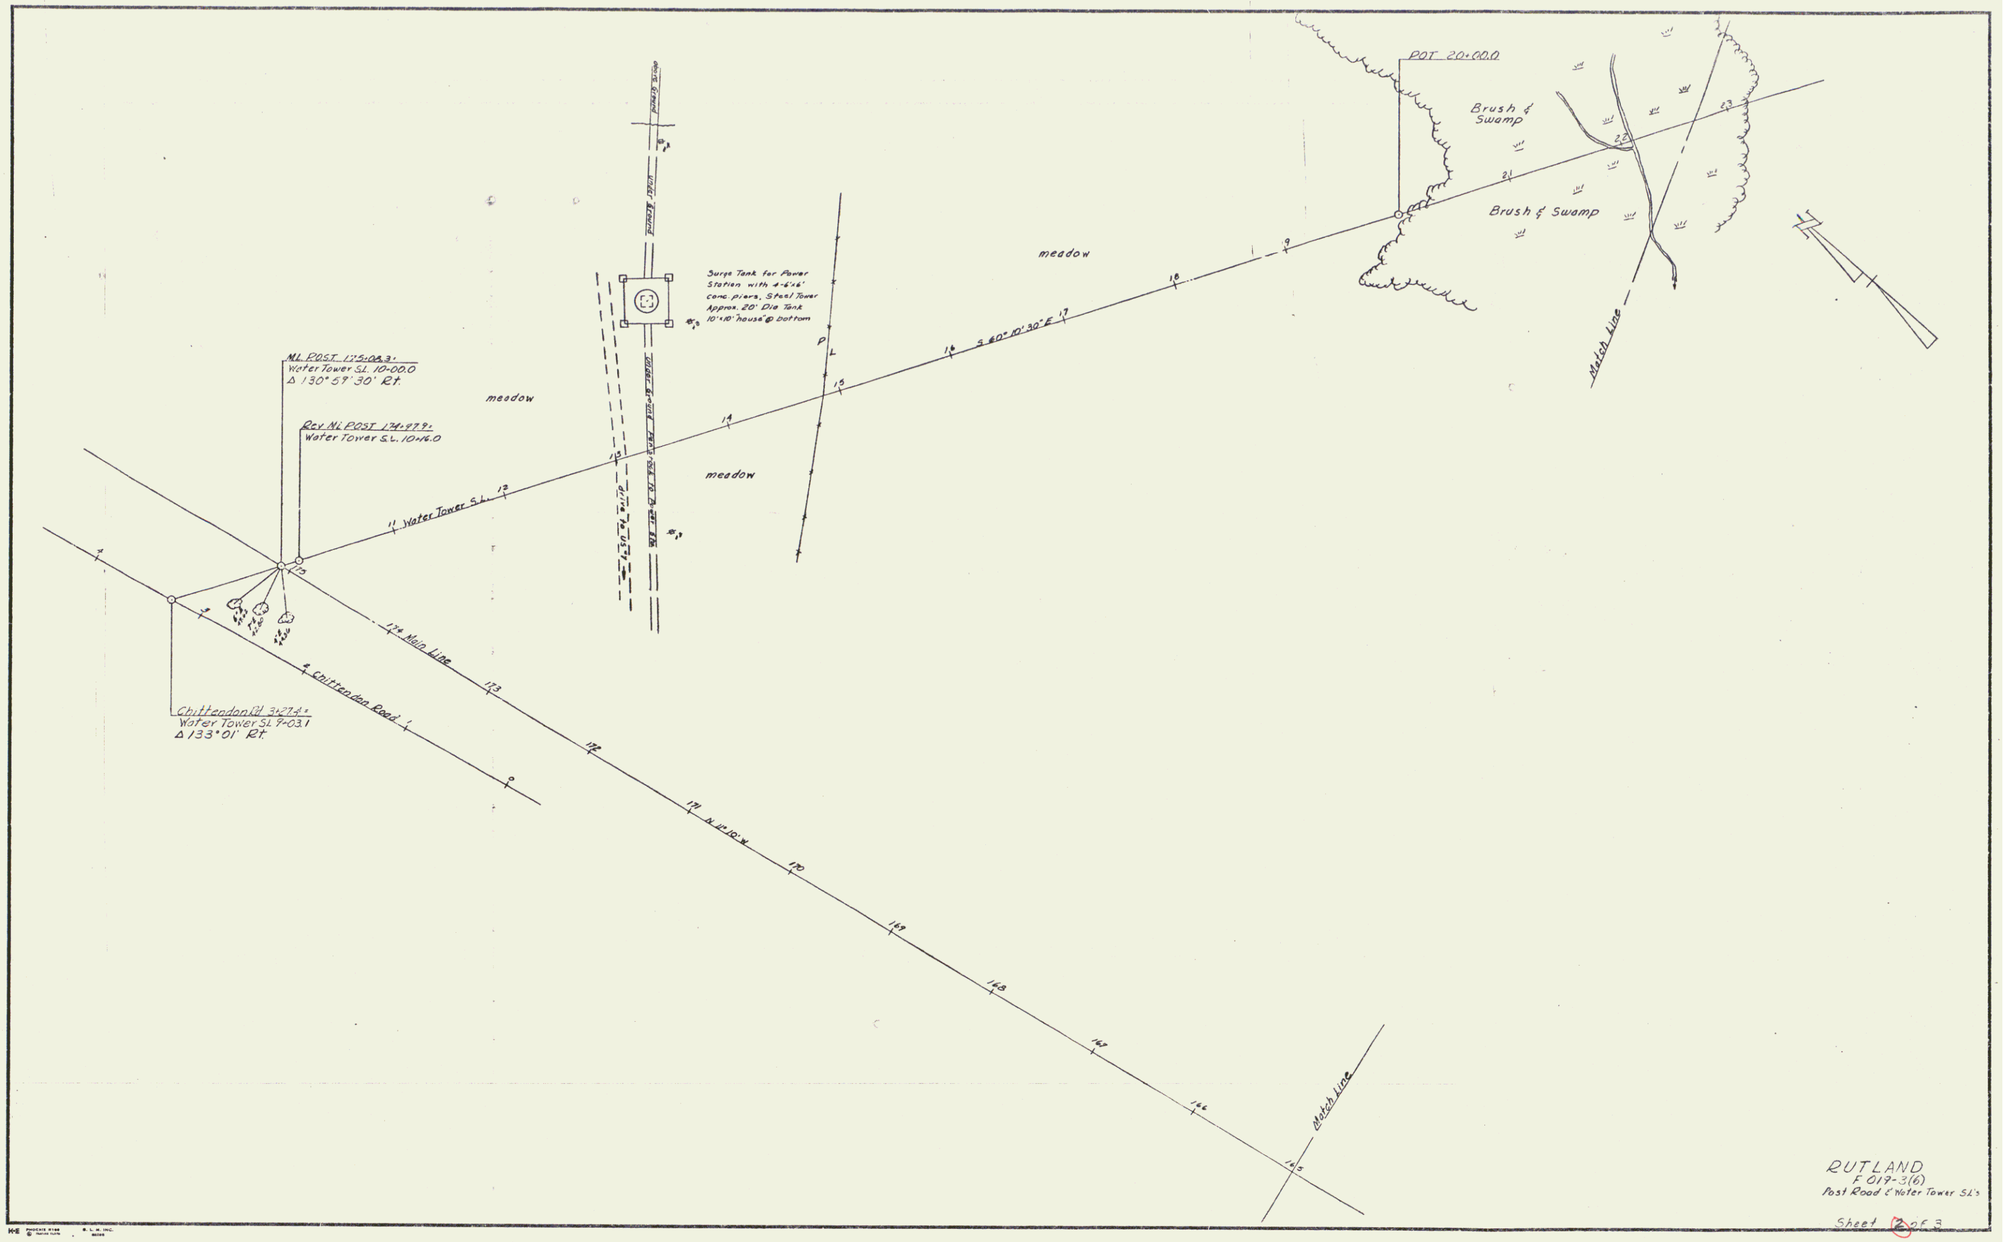

Surveyed & Platted by Phelps

Drawn J.S.Dean

Date 4-88

2