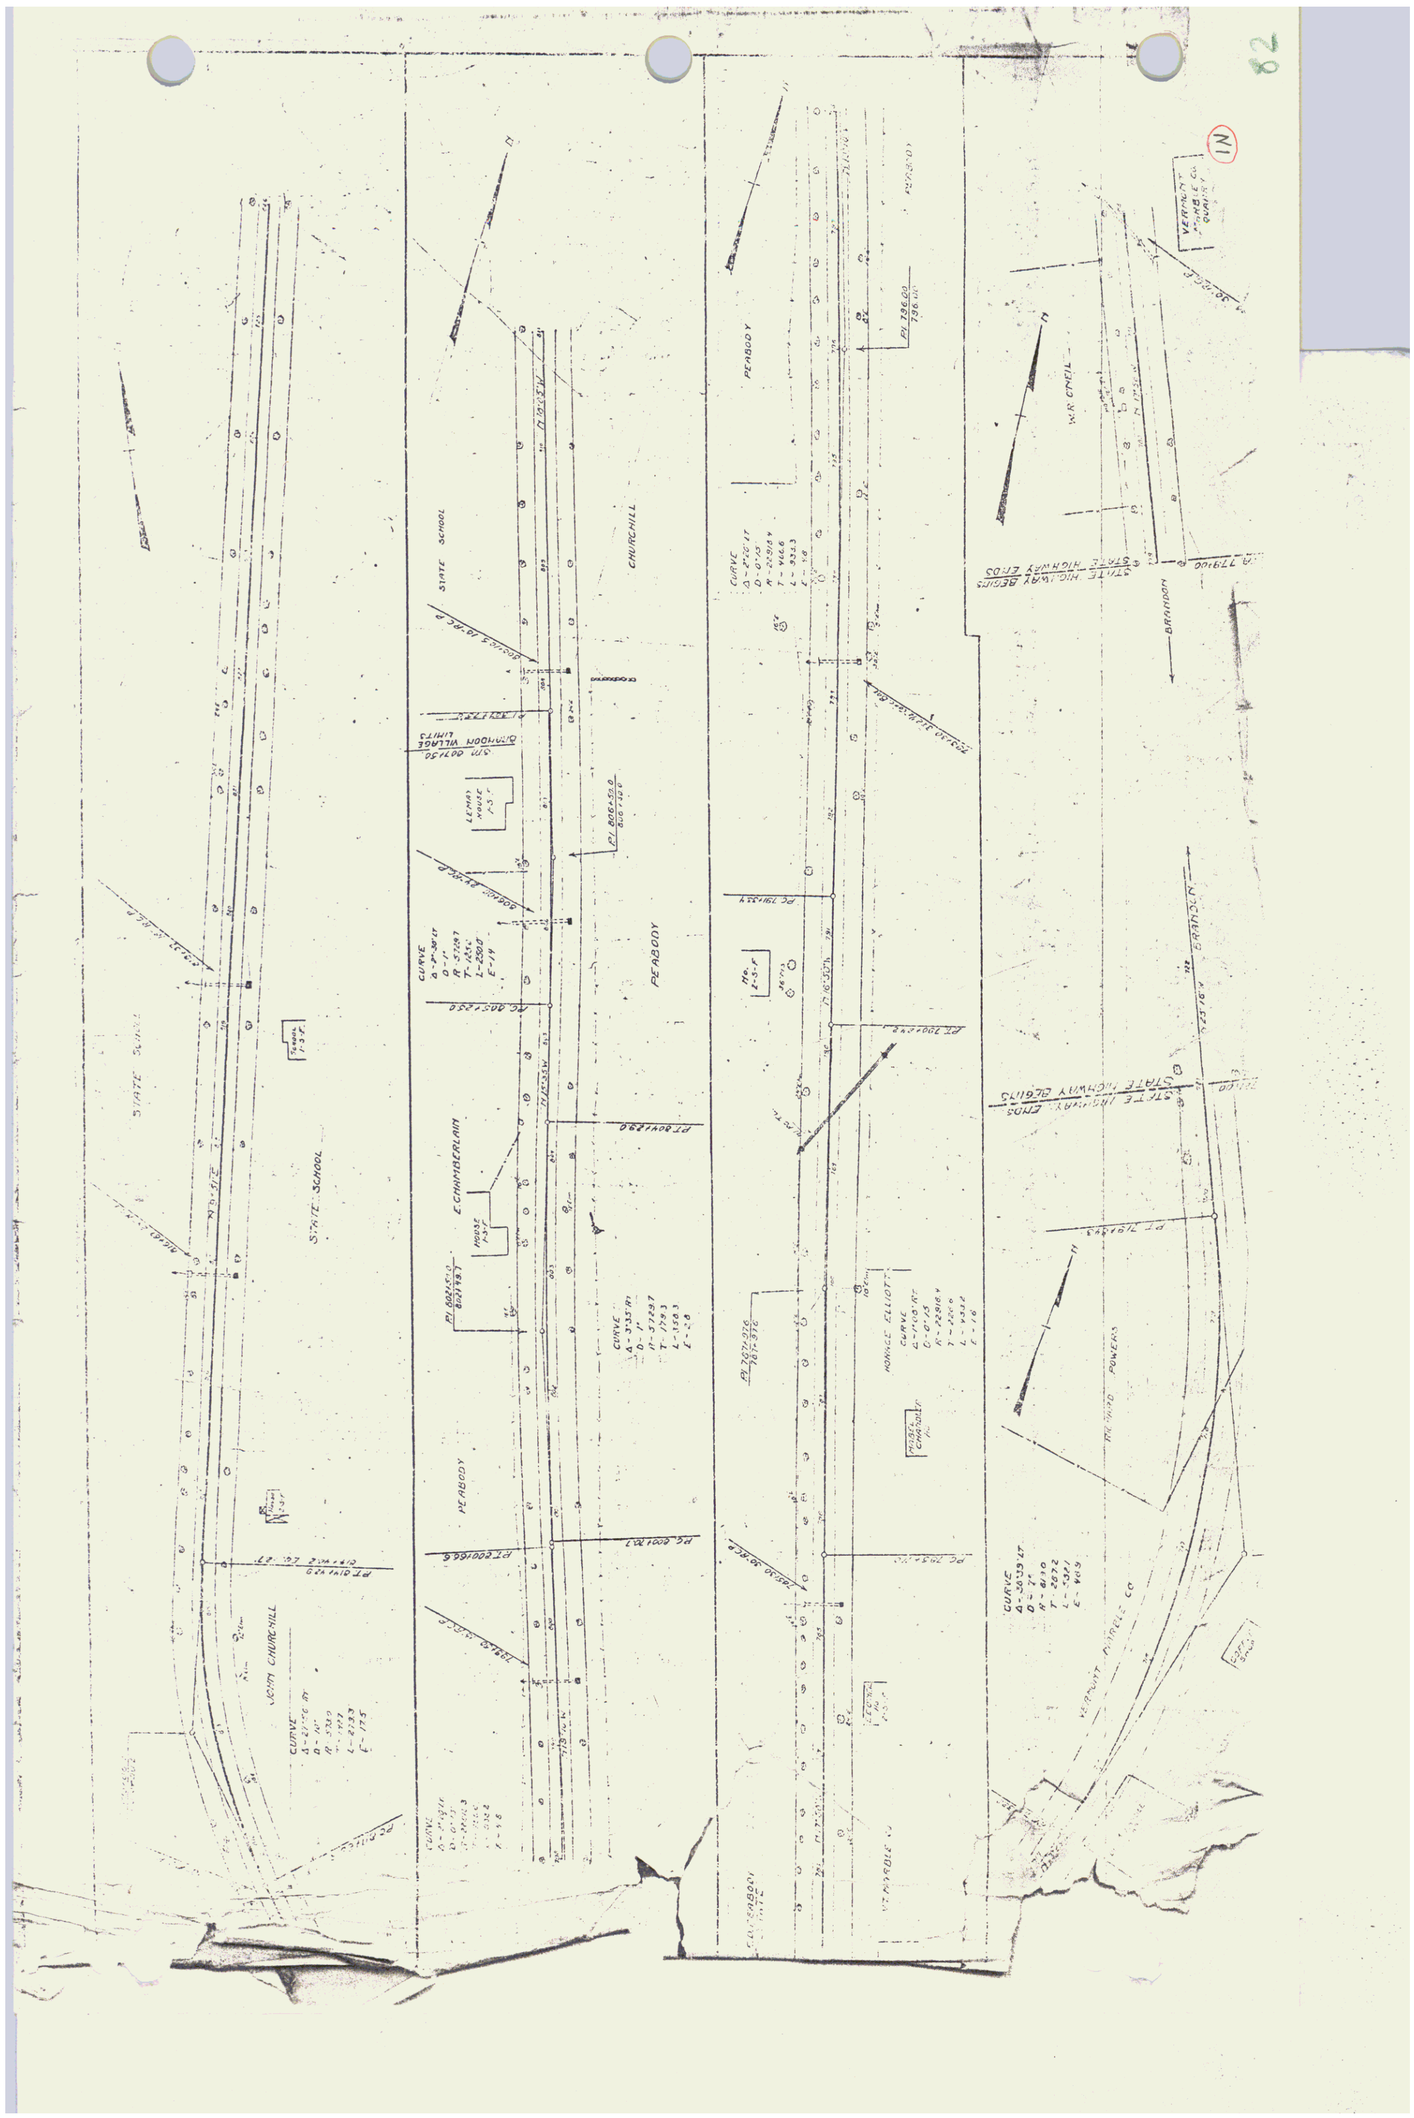
82
N
STATE SCHOOL
CHURCHILL
PEABODY
W.R. ONEIL
BRANDON
STATE HIGHWAY BEGINS
STATE HIGHWAY ENDS
BRANDON VILLAGE LIMITS
E. CHAMBERLAIN
HOWARD ELLIOTT
VERMONT MARBLE CO
PIONEERS