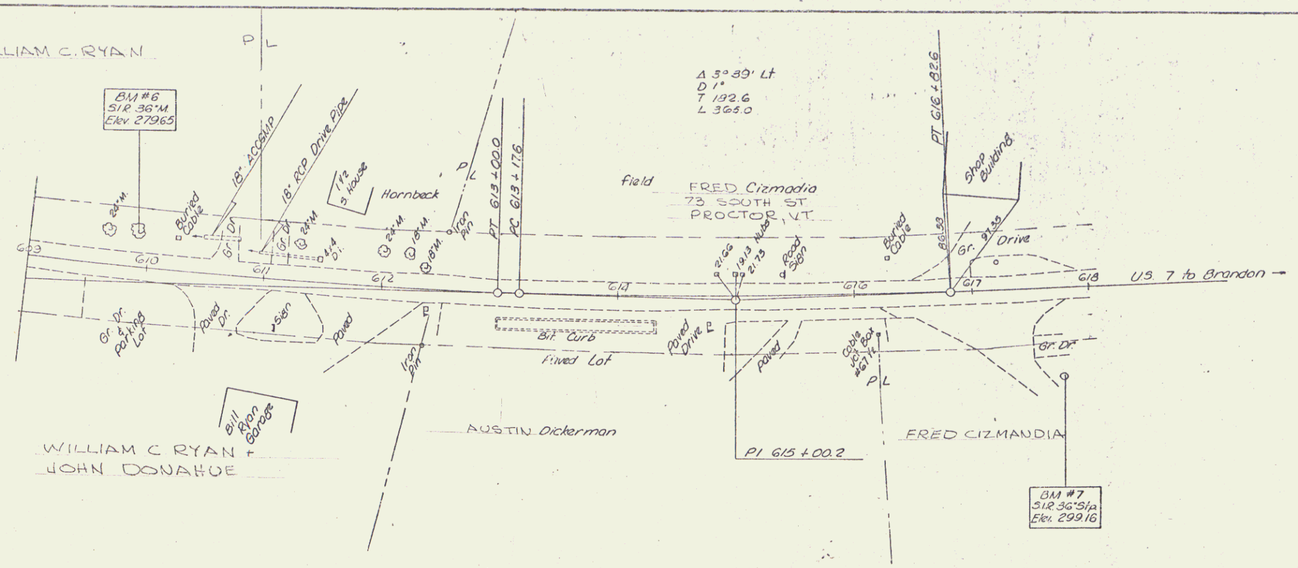

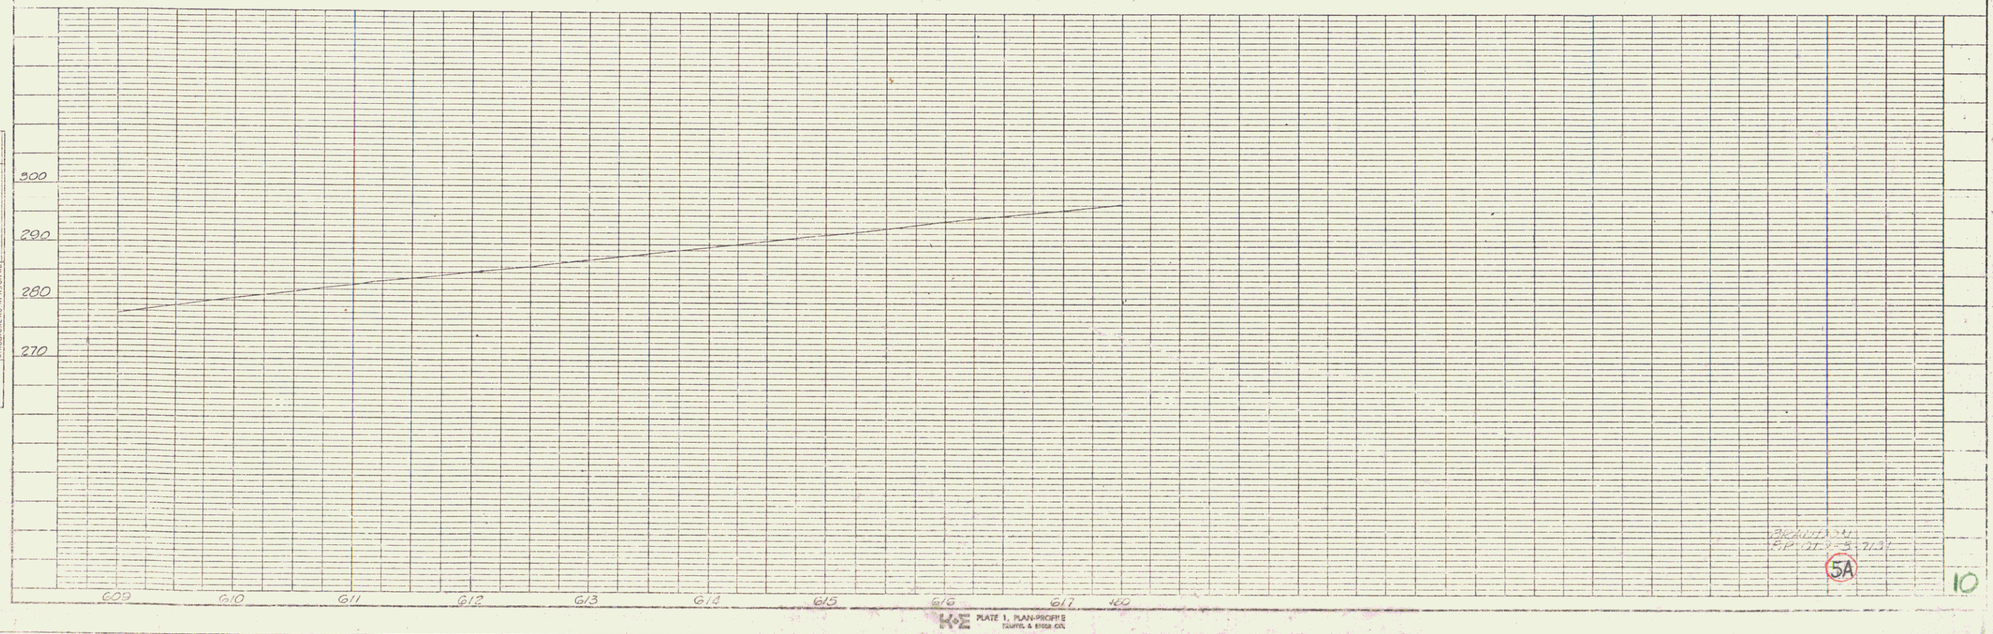

PLAN
SURVEYED
DRAWN
NOTE BOOK
ALIGNMENT CHECKED
NO.
RT. OF WAY CHECKED

PROFILE
SURVEYED
DRAWN
NOTE BOOK
GRADES CHECKED
NO.
ALL NOTES
STRUCTURE NOTES GIVEN

5A

10

W&E PLATE 1, PLAN-PROFILE
TAUPIN & RISSE CO.