E-75-8 1932 5 12

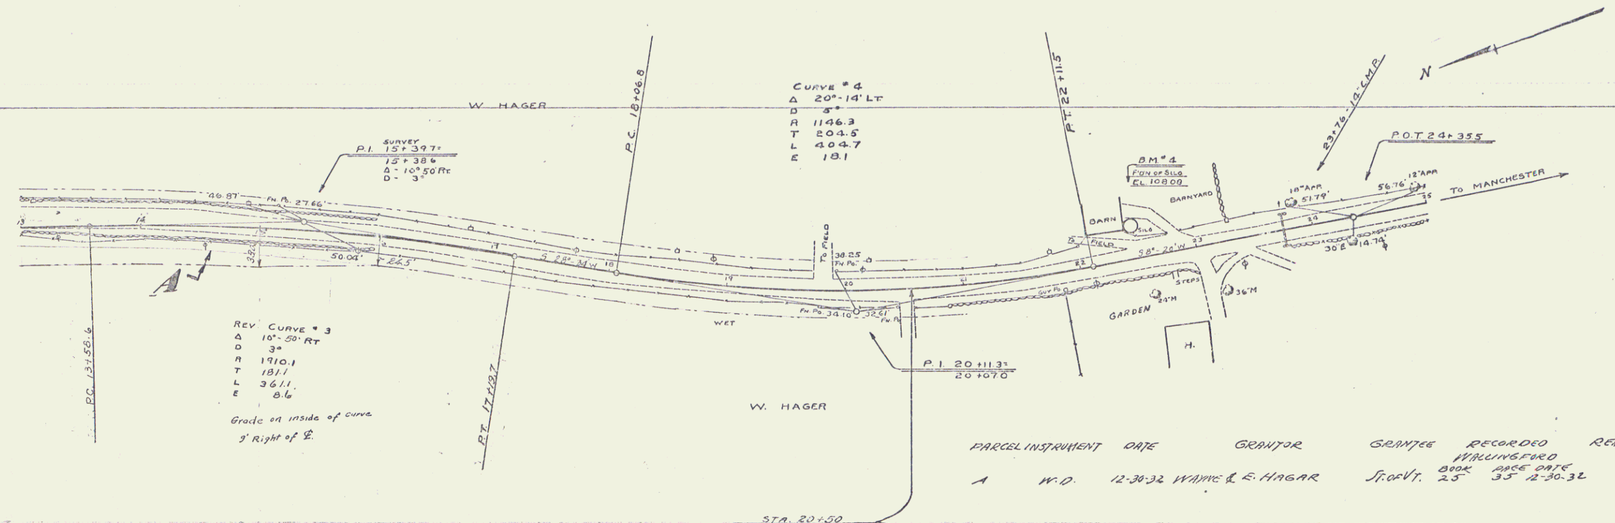

PARCEL	INSTRUMENT	DATE	GRANTOR	GRANTEE	RECORDED WALLINGFORD BOOK	PAGE	DATE
1	W.D.	12-30-32	WAYNE & E. HAGAR	St. of Vt.	25	35	12-30-32

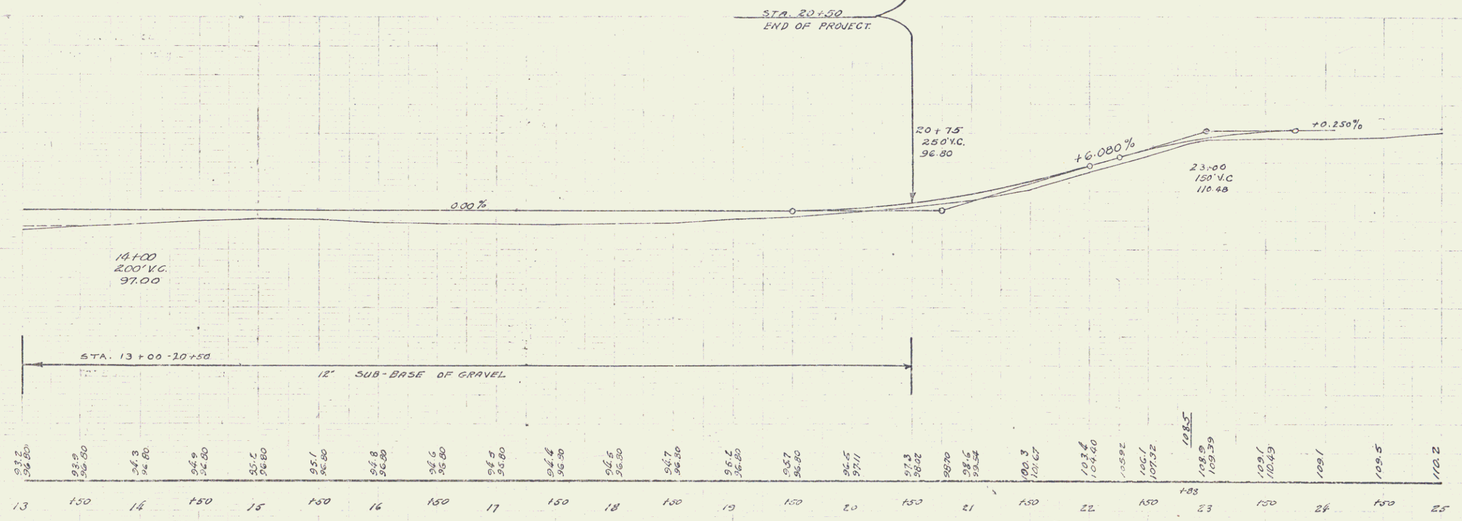

B.M. No. 4. Drill hole in conc. foundation of silo 22ft. left of Sta. 22+49. Elev. 108.08

Series E-No. 75-8
Sheet 5 of 12

5