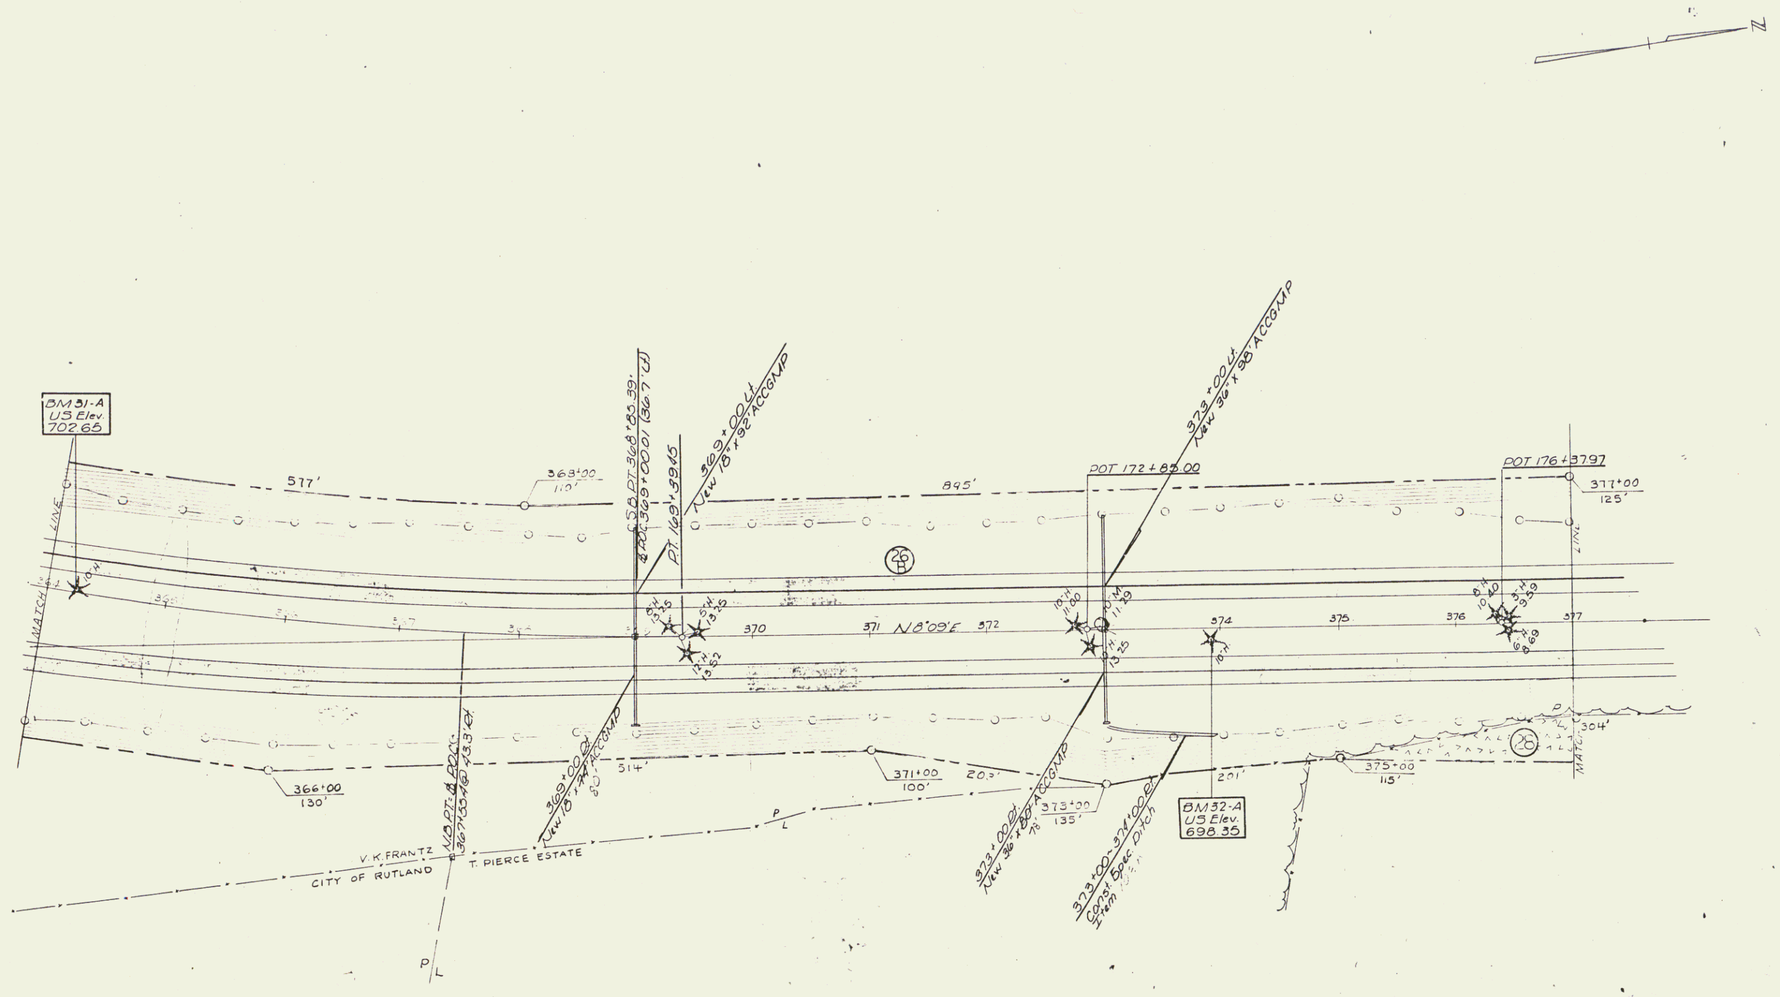

FEB 25 1980

VERMONT DEPT. OF HIGHWAYS
WALLINGFORD-CLARENDON
F 019 2(4)

Sheet 23 of