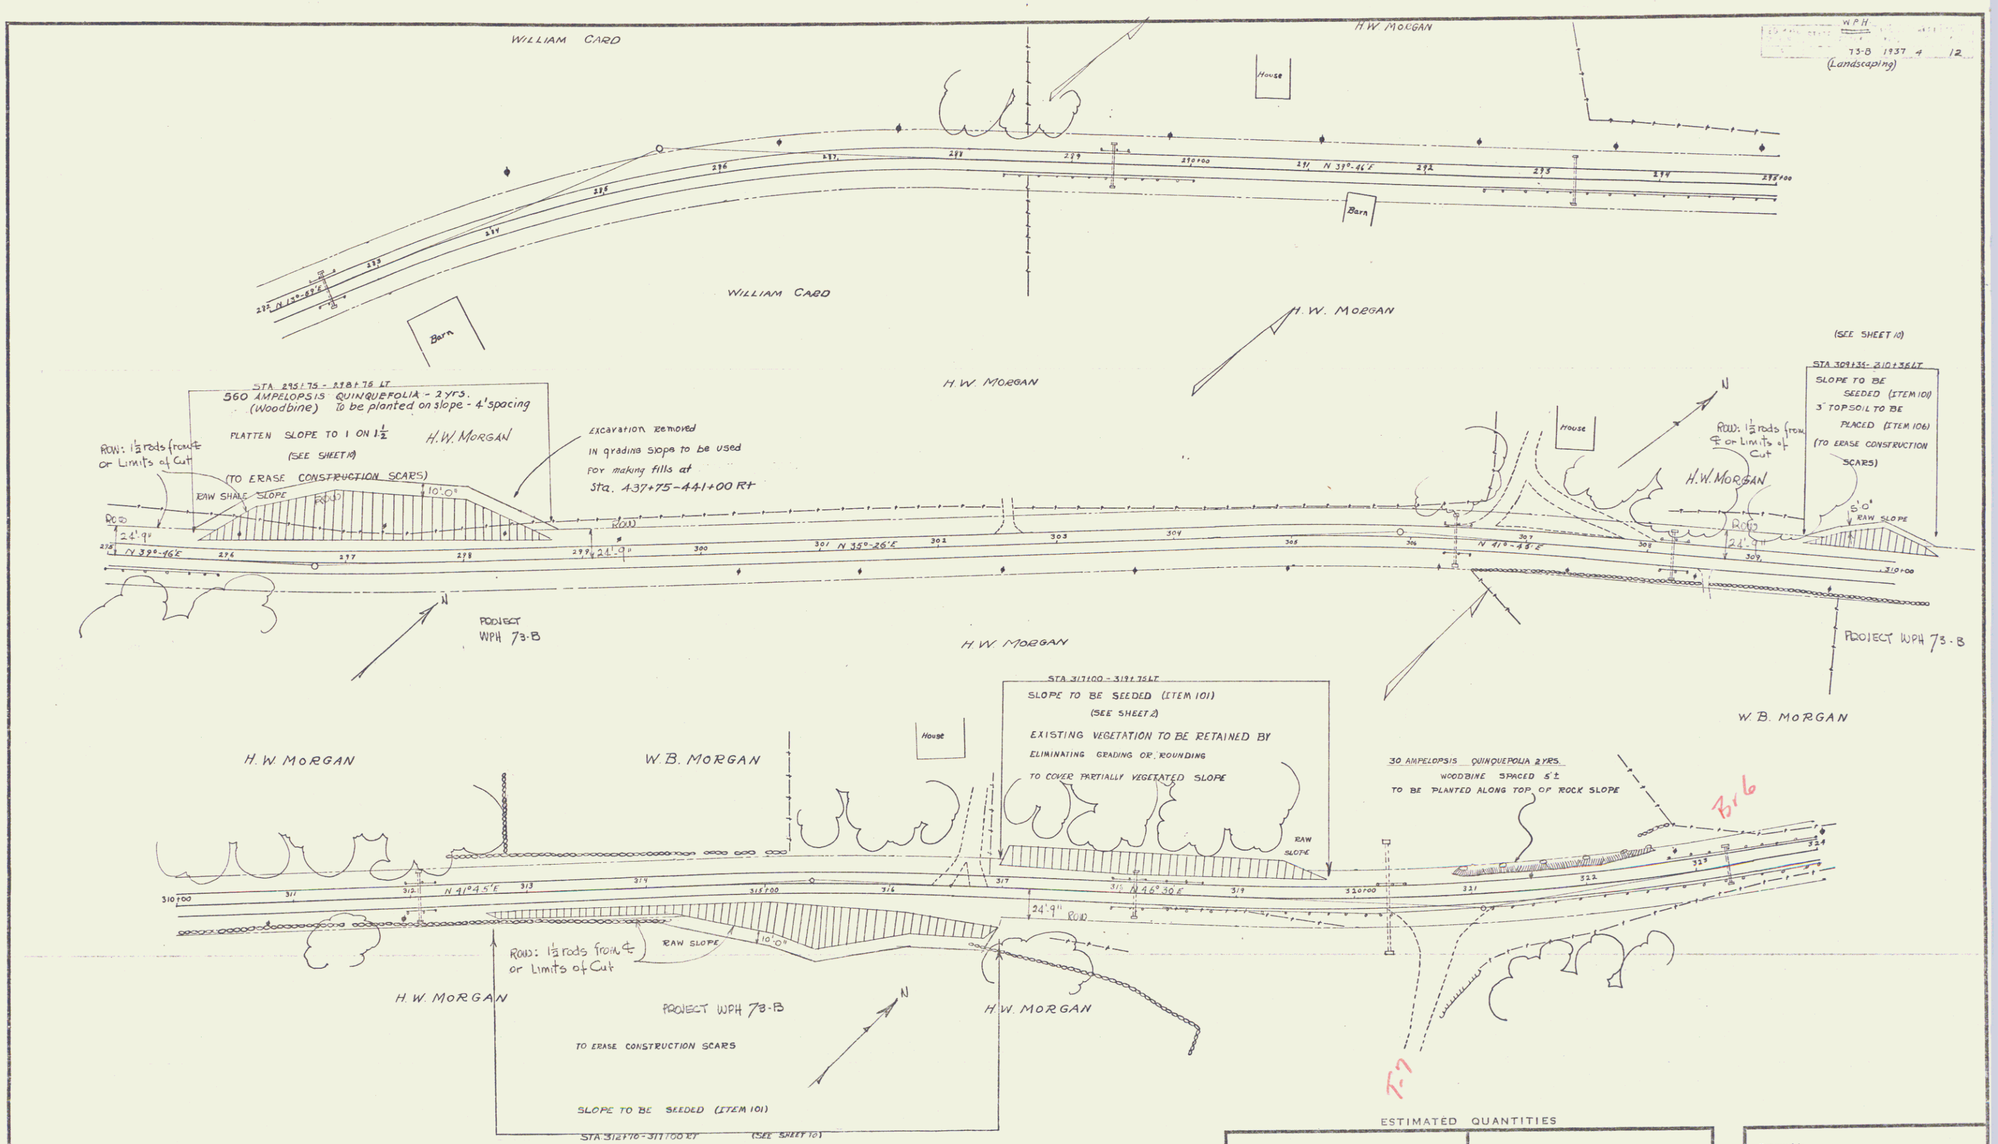

ESTIMATED QUANTITIES

Surveyed by
Designed by
Drawn by
Traced by L. KARR
Checked by
Series W.P.H. No. 73-B Filed
Sheet 4 of 12 Sheets

3