INDEX OF SHEETS

SHEET NO 1 TITLE PAGE
" " 2 TYPICAL CROSS-SECTION OF IMPROVEMENT
" " 3 PLAN AND PROFILE STA 68+00 TO STA 71+00
" " 4 " " " 71+00 " " 87+00
" " 5 " " " 87+00 " " 100+28
" " 6 to 9. CROSS SECTIONS

FED. ROAD DIST. NO.	STATE	FEDERAL AID PROJ. NO.	FISCAL YEAR	SHEET NO.	TOTAL SHEETS
3	VT.	SEA 1922	1	3	

STATE OF VERMONT
STATE HIGHWAY DEPARTMENT

PLAN AND PROFILE OF PROPOSED
STATE HIGHWAY

FEDERAL AID PROJECT

TOWN OF
BERLIN

Pin# 99R543

MONTPELIER-BARRE ROAD
FROM CLARENCE DODGE'S HOUSE TO BARRE CITY LINE

SCALE { PLAN 1 IN. = 50 FT. PROFILE. HOR. 1 IN. = 50 FT. VER. 1 IN. = 10 FT. CROSS SECTION 1 IN. = 5 FT.

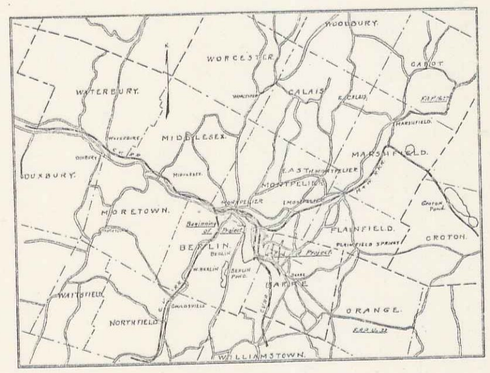

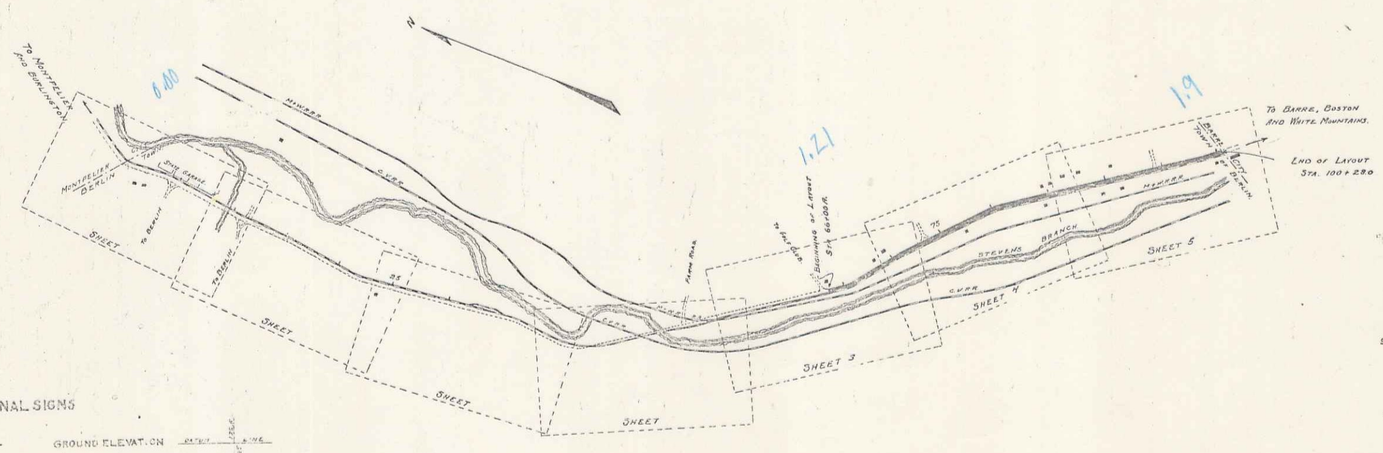

LAYOUT
SCALE 1 INCH = 500 FEET.

CONVENTIONAL SIGNS

COUNTY LINE
TOWN LINE
FENCE LINE
STONE WALL
UNFENCED PROPERTY
GUARD RAIL
TRAVELED WAY
RAILROAD
RETAINING WALL
BASE OR SURVEY LINE
CULVERT
DROP INLET
TROLLEY POLE
POWER POLE
TELEPHONE POLE
TREES
HEDGE

GROUND ELEVATION
GRADE ELEVATION

CURVE DATA

DEFLECTION ANGLE	Δ
DEGREE OF CURVE	D.
RADIUS OF CURVE	R
TANGENT DISTANCE	T.
LENGTH OF CURVE	L.
EXTERNAL DISTANCE	E
POINT OF INTERSECTION	P.I.
POINT OF CURVE	P.C.
POINT OF TANGENT	P.T.

SUBMITTED
CHIEF ENGINEER
DEPARTMENT OF HIGHWAYS

RECOMMENDED
DISTRICT ENGINEER

RECOMMENDED FOR APPROVAL
CHIEF ENGINEER

APPROVED
DIRECTOR OF PROJECTS

Rte US302
project No. 56A

1/1/22

1