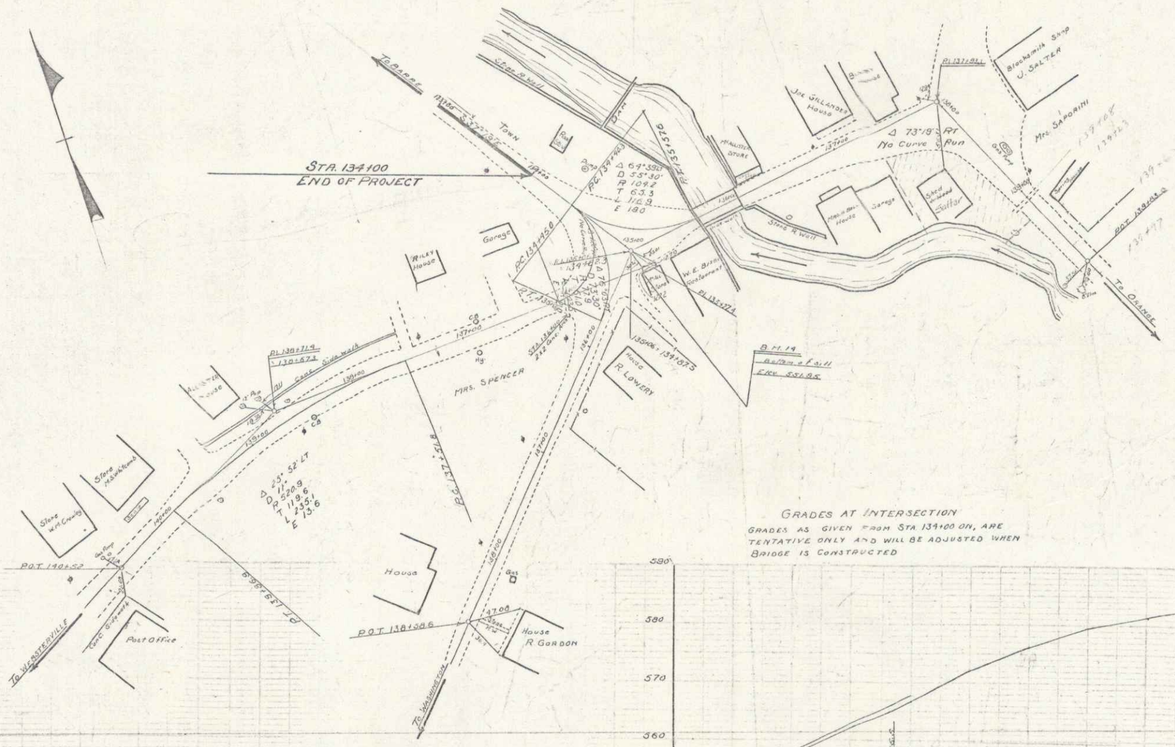
STA. 134+00
END OF PROJECT
To Barre
Town
Pt. Curve
Pt. Tan
Δ 64°-55'
D 5°-30'
R 1042
T 633
L 1159
E 180
Δ 73°-18' Rt
No Curve
Run
Joe Gallodoro House
Blacksmith Shop
V. Salter
Mrs. Sabadini
Garage
Shed
Stuffed
Miles House
Garage
R.R. Bridge
Abutments
Pt. 131+72
Pt. 131+19
Bottom of Sill
Elev. 331.95
To Orange
Pt. 130+74
130+67
Sidewalk
Mrs. Spencer
Store
Store
Store
Post Office
To Websterville
Pt. 130+52
Pt. 130+06
House
House
R. Gordon
R. Lowery
Grades at Intersection
Grades as given from Sta 134+00 on, are tentative only and will be adjusted when Bridge is constructed
To Websterville
To Washington
To Orange
+5.67%
-2.20%
5.86%
Sta. 134+75 / 135+00
Elev. 350.95
V.C. 100
V.C. to be adjusted at time of Bridge Construction
From Sta 134+00 - Bridge Tentative Grade
Sta. 134+00
End of Project
B.M. 19 Bottom of Sill N.E. Corner McAllister Store Elev. 331.95
B.M. 1 at East Barre Flood Survey
Now T-125
12