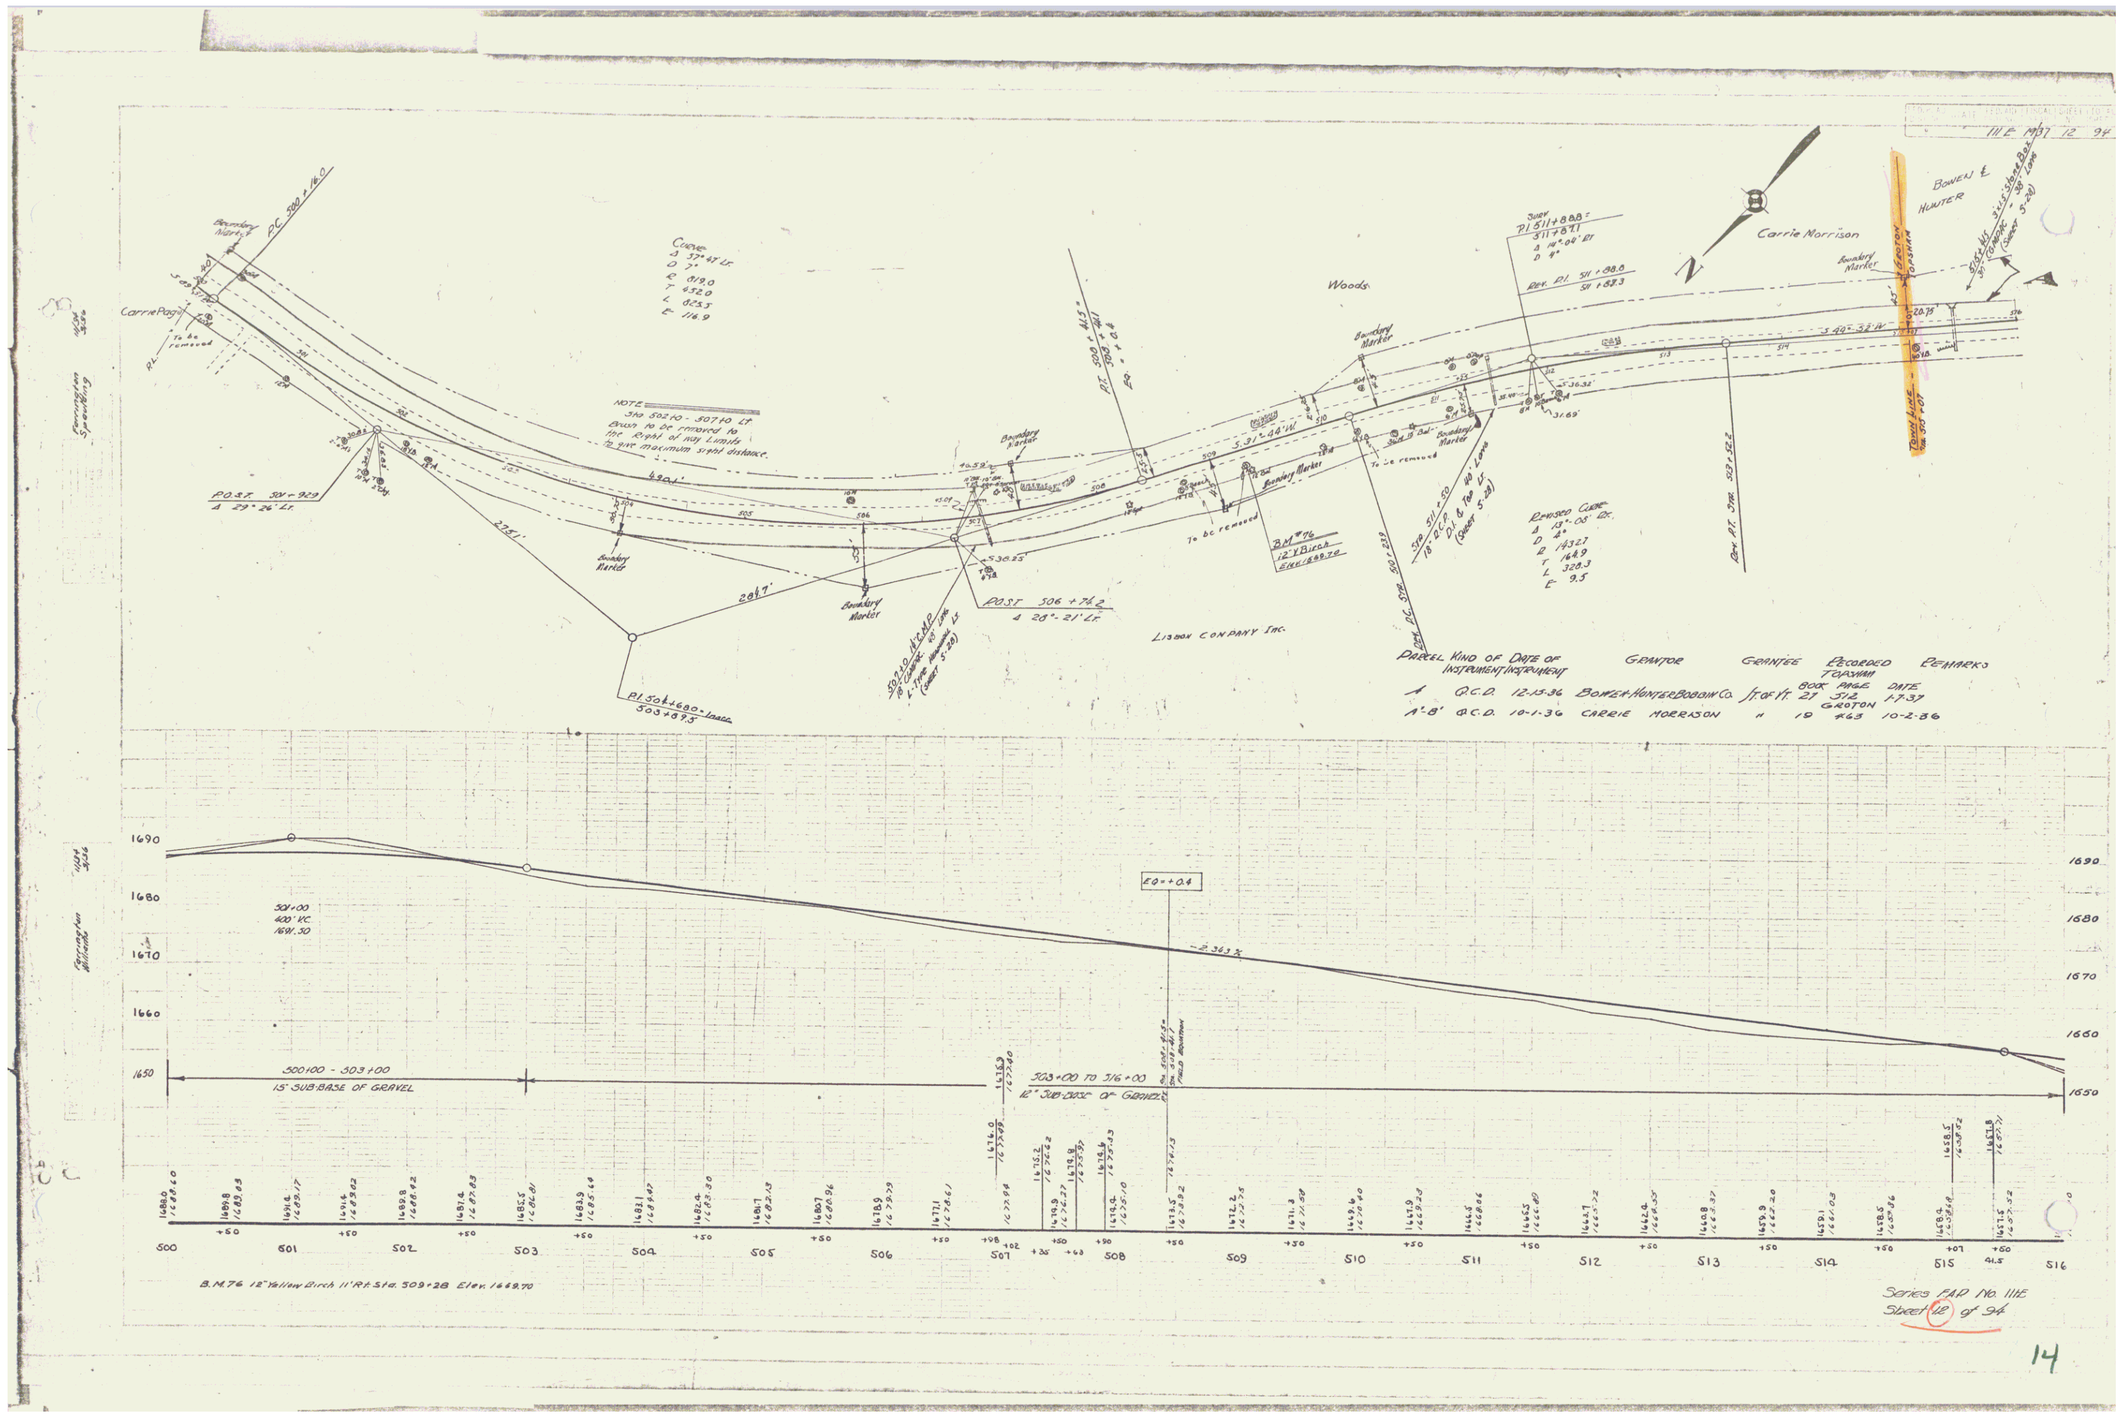
Carrie Morrison
Bowen & Hunter
Woods
Lisbon Company Inc.
Carrie Page
Boundary Marker
To be removed
Curve
Δ 37°-45' Lt.
D 7°
R 819.0
T 452.0
L 853.3
E 116.9
NOTE
Bus to be moved to the Right of my Limits to give maximum sight distance.
POST 501+929
Δ 29°-26' Lt.
POST 506+742
Δ 28°-21' Lt.
BM #76
12" Birch
Elev. 1669.70
Parcel Kind of Instrument Date of Instrument Grantor Grantee Recorded Book Page Date Remarks Town
1 Q.C.D. 12-13-36 Bowen & Hunter Bowen Co. ft. of ft. 27 314 1-7-37 Groton
1'-8' Q.C.D. 10-1-36 Carrie Morrison " 10 463 10-2-36
Reversed Curve
Δ 13°-05' Dr.
D 4°
R 1432.7
T 164.9
L 328.3
E 9.5
Town Line
Sta. 515+07
Sta. 515+41.5
Sta. 515+60
Sta. 516+00
Sta. 516+07
Sta. 516+41.5
Sta. 516