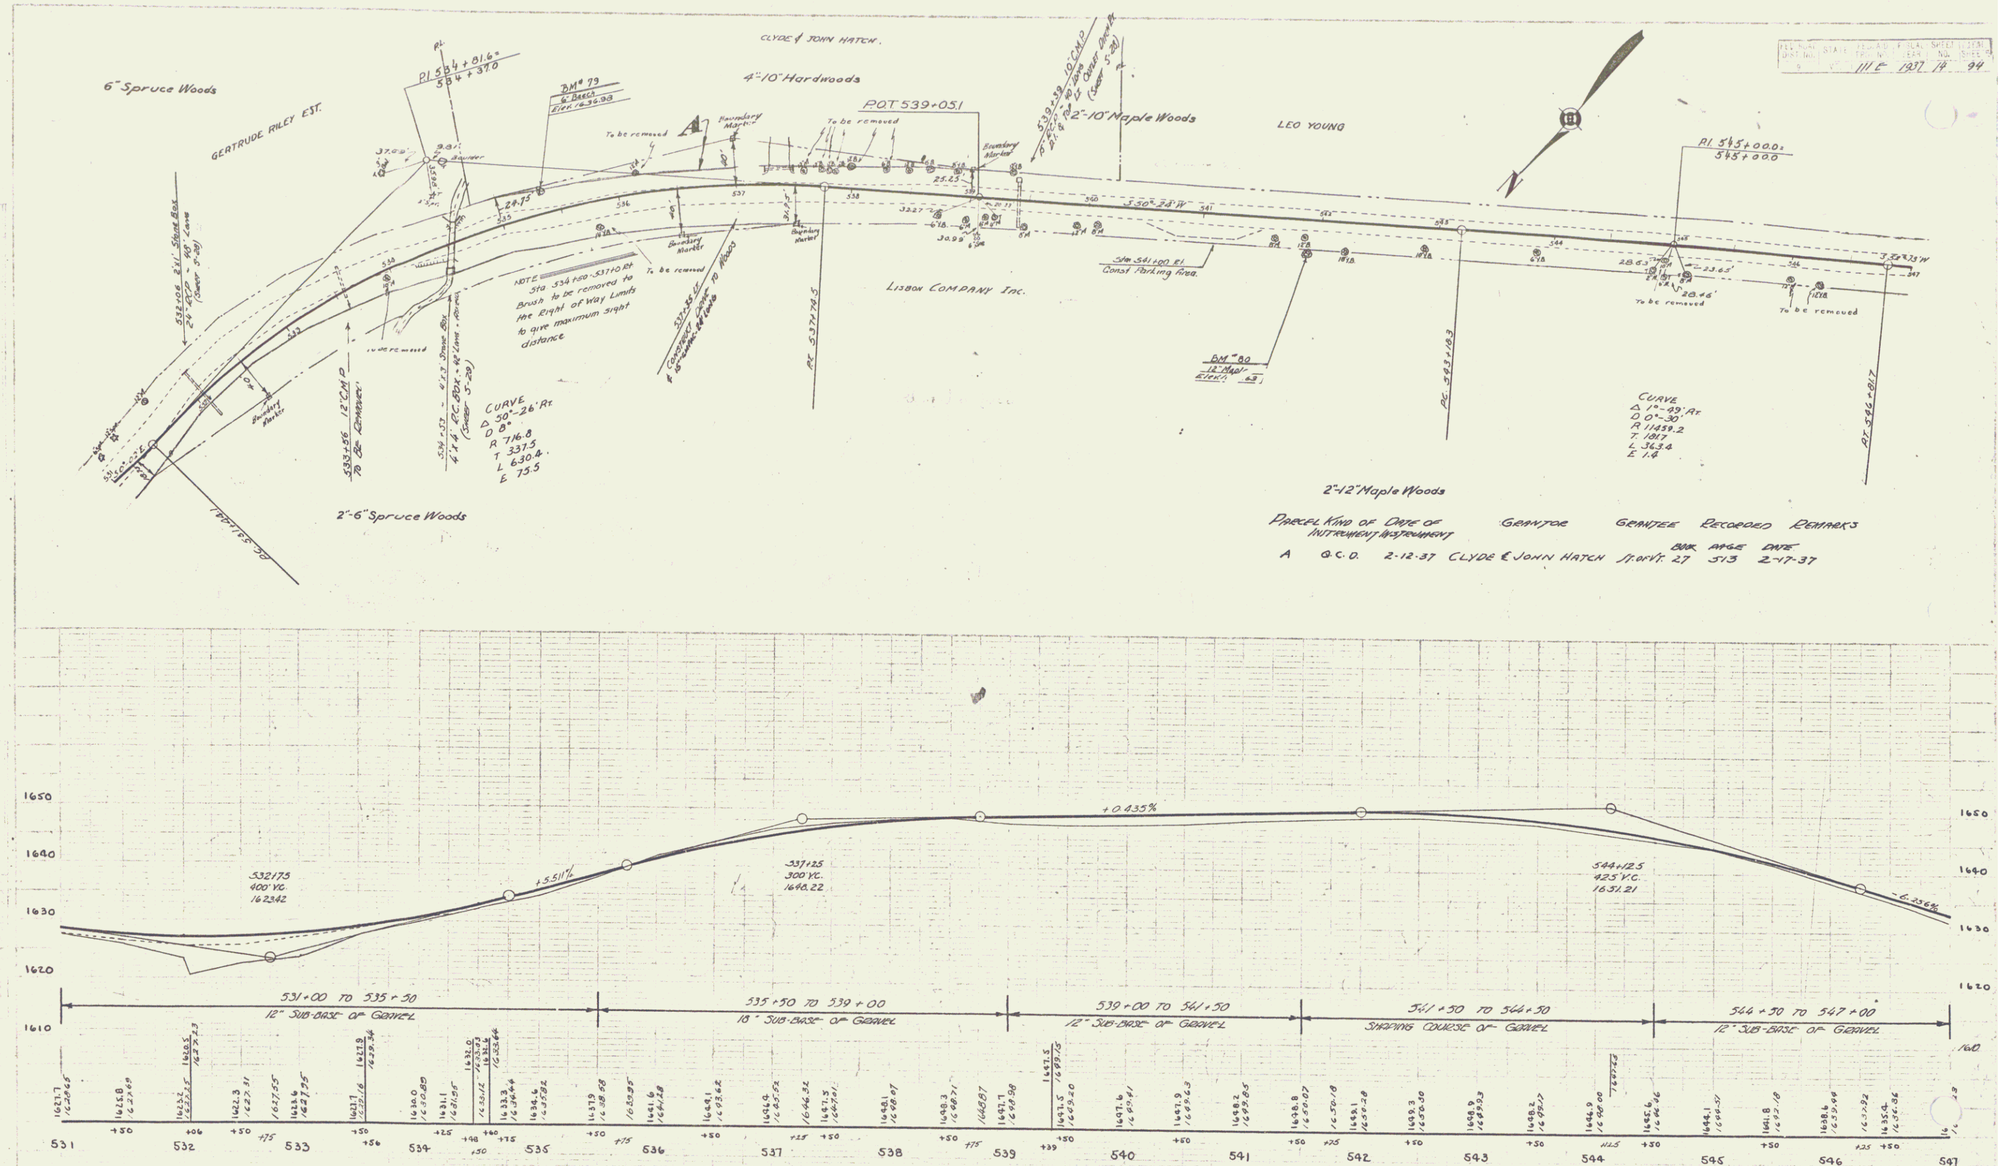
6" Spruce Woods
GERTRUDE RILEY EST.
CLYDE & JOHN HATCH.
4"-10" Hardwoods
2"-10" Maple Woods
LEO YOUNG
LISBON COMPANY INC.
2"-6" Spruce Woods
2"-12" Maple Woods
POT 539+05.1
PI 584+81.6
584+37.0
PI 545+00.0
545+00.0
BM# 79
BM# 80
12" Maple
Elev. 1649.63
Const Parking Area
To be removed
Boundary Marker
NOTE Sta 534+20 - 537+10 Rt
Brush to be removed to the Right of Way Limits to give maximum sight distance
CURVE
Δ 30°-26' Rt
D 8°
R 716.8
T 337.5
L 630.4
E 75.5
CURVE
Δ 1°-49' Rt
D 0°-30'
R 11459.2
T 181.7
L 363.4
E 1.4
PC 537+74.5
PC 543+18.3
PT 546+81.7
S 50°-34' W
S 32°-35' W
Parcel Kind of Date of Instrument Instrument Grantor Grantee Recorded Remarks
Book Page Date
A Q.C.D. 2-12-37 CLYDE & JOHN HATCH St. of Vt. 27 513 2-17-37
1650
1640
1630
1620
1610
532+75
400' V.C.
1622.42
+5.511%
537+25
300' V.C.
1648.22
+0.435%
544+28.5
425' V.C.
1631.21
-6.236%
531+00 TO 535+50
12" SUB-BASE OF GRAVEL
535+50 TO 539+00
18" SUB-BASE OF GRAVEL
539+00 TO 541+50
12" SUB-BASE OF GRAVEL
541+50 TO 544+50
SHAPING COURSE OF GRAVEL
544+50 TO 547+00
12" SUB-BASE OF GRAVEL
531 532 533 534 535 536 537 538 539 540 541 542 543 544 545 546 547
B.M.# 79 Spike in Root 6" Beech 16' Lt. Sta. 535+36 Elev. 1636.98
B.M.# 80 " " " 12" Maple 26' Rt Sta 541+87 Elev. 1649.63
Series FAP No. 111E
Sheet 16 of 34
16