


SALE: STATE OF VERMONT TO
ROVENS, INC. BY Q.C.D. 6/8/76
IN BK 2 PG 510-511 TOWN OF CANAAN L.R.
M.P. 1.73 - M.P. 1.75

POOR ORIGINAL COPY

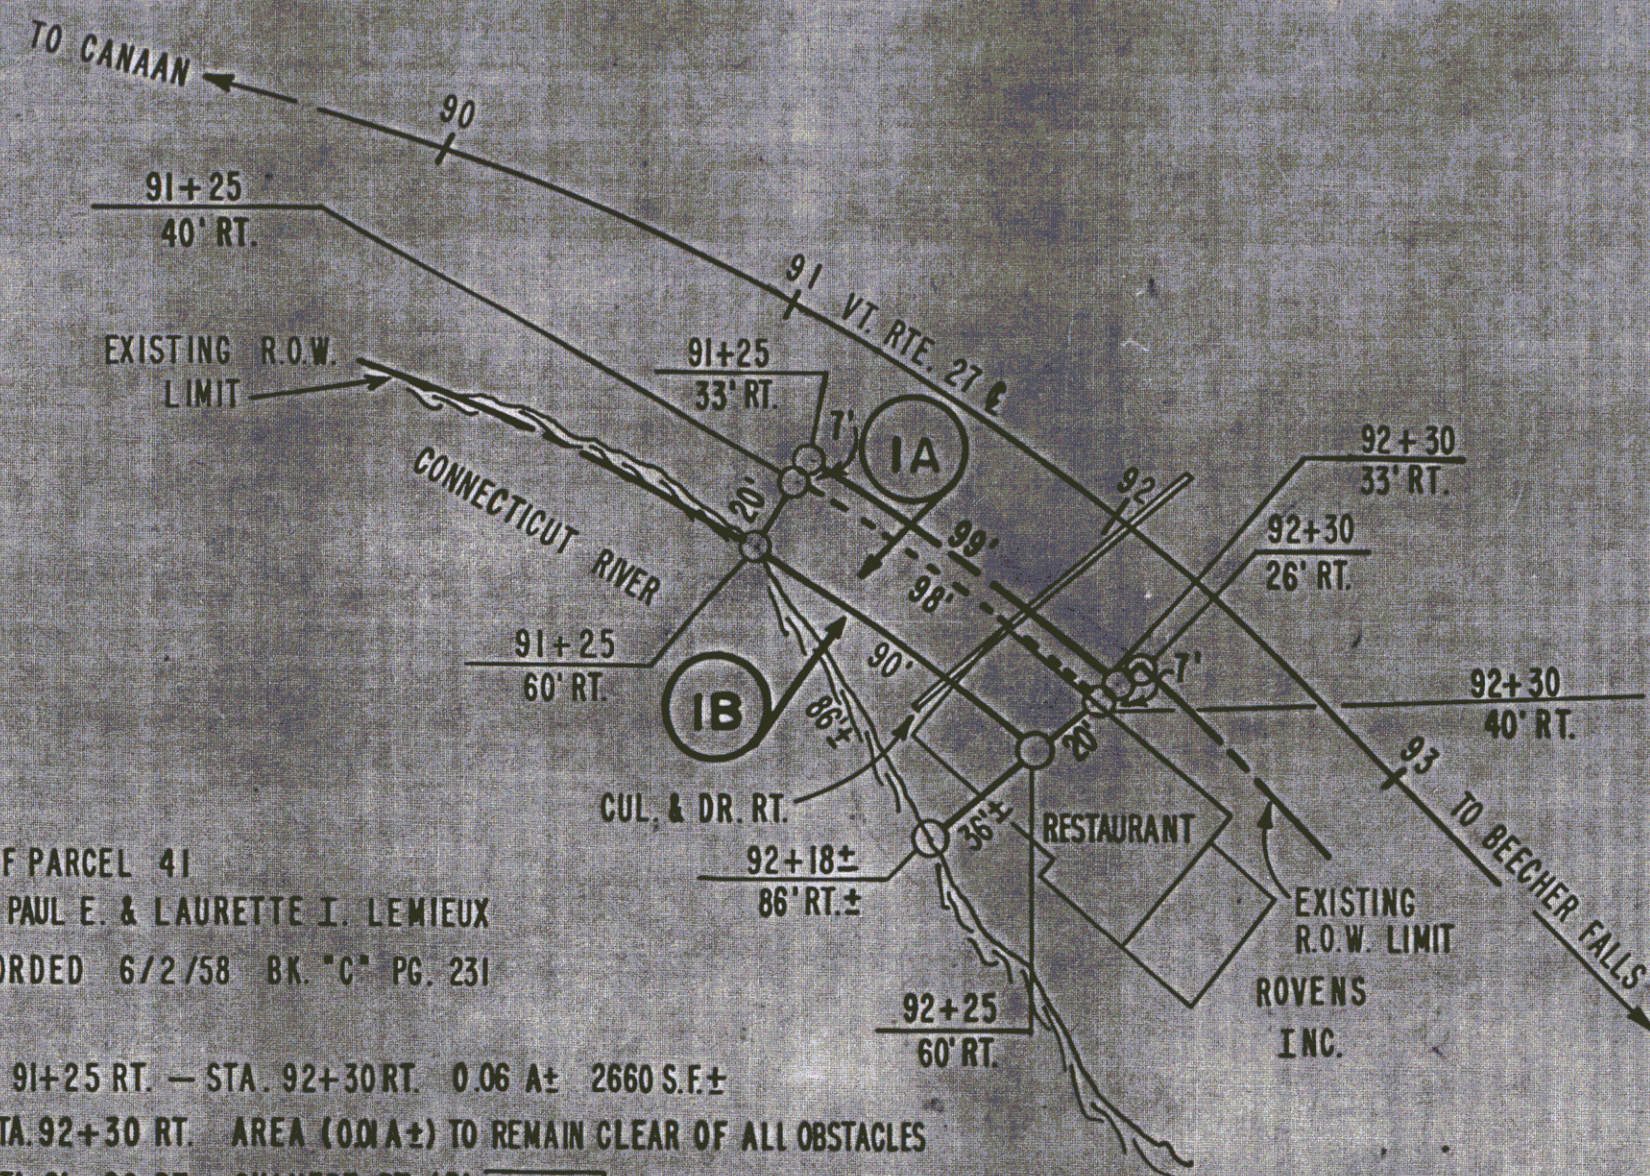


FORMERLY PART OF PARCEL 41
ACQUIRED FROM PAUL E. & LAURETTE I. LEMIEUX
BY COND. - RECORDED 6/2/58 BK "C" PG. 231

PARCEL 1A STA. 91+25 RT. - STA. 92+30 RT. 0.06 A± 2660 S.F.±
STA. 91+25 RT. - STA. 92+30 RT. AREA (0.01 A±) TO REMAIN CLEAR OF ALL OBSTACLES
STA. 91+91 RT. - STA. 91+98 RT. CULVERT RT. (P)
STA. 91+91 RT. DRAINAGE RT. (P) RIGHTS RESERVED

PARCEL 1B STA. 91+25 RT. - STA. 92+25 RT. 0.04 A± 1600 S.F.±

RECORDED

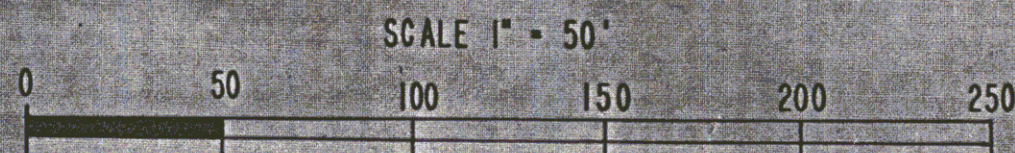

STATE OF VERMONT
DEPT. OF HIGHWAYS

TOWN OF CANAAN

PROJECT REF.: CANAAN DSO271(2)

APPROX. SCALE 1" = 50' DATE 4-2-76 DRAWN BY KDP

REV. 5-17-76