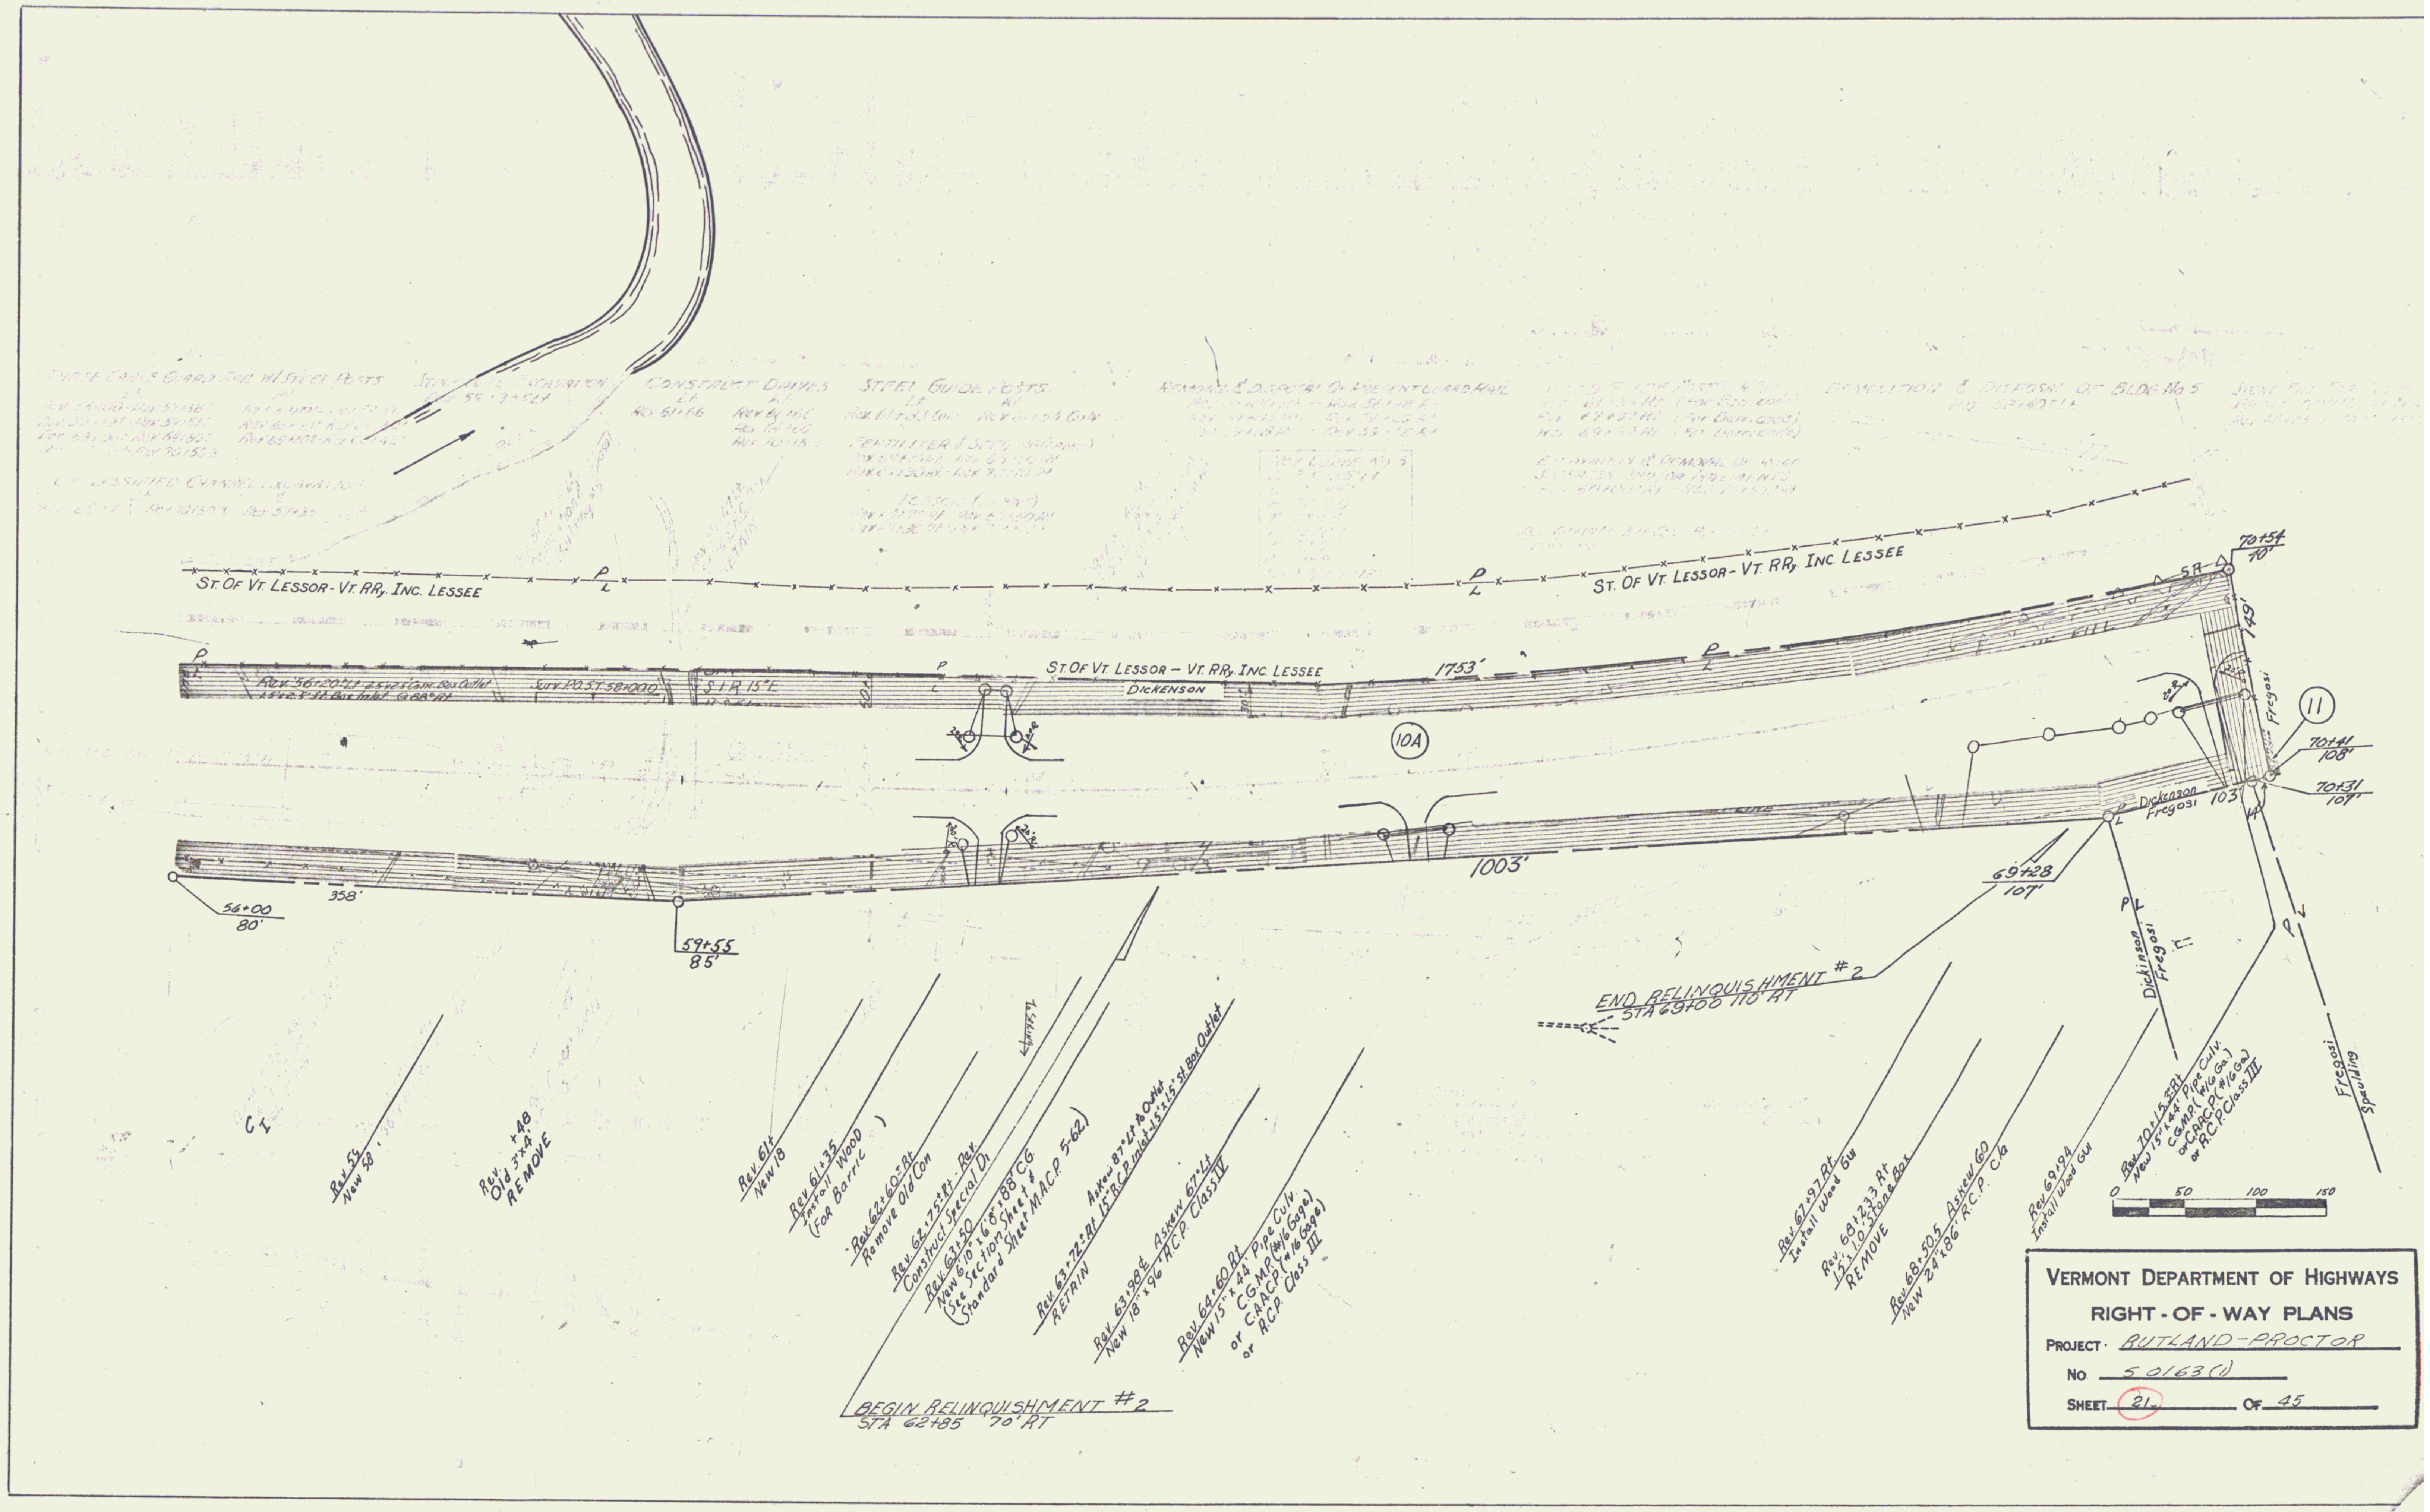
THREE CABLE GUARD RAIL W/ STEEL POSTS
STRUCTURE EXCAVATION
CONSTRUCT DRIVES
STEEL GUIDE POSTS
FERTILIZER & SEED
REMOVAL & DISPOSAL OF PRESENT GUARD RAIL
DEMOLITION & DISPOSAL OF BLDG No 5
UNCLASSIFIED CHANNEL EXCAVATION
ST. OF VT. LESSOR - VT. RRy. INC. LESSEE
P L
ST. OF VT. LESSOR - VT. RRy. INC. LESSEE
Rev. 56+20± Lt 2.5x2.5 Conc. Box Outlet
1.5x2.5 St. Box Inlet @88° Rt
Surv. P.O.S.T. 58+00.0
S.I.R. 15"E
ST. OF VT. LESSOR – VT. RRy. INC. LESSEE
DICKENSON
1753'
10A
SA
FILL
70+54
70'
149'
Fregosi
11
70+41
108'
70+31
107'
Dickenson
Fregosi
103'
14'
69+28
107'
1003'
358'
56+00
80'
59+55
85'
END RELINQUISHMENT #2
STA 69+00 110' RT
C L
Rev. 54
New 58
Rev. +48
Old 3'x4'
REMOVE
Rev. 61±
New 18
Rev. 61+35
Install WOOD
(FOR Barric)
Rev. 62+60± Rt
Remove Old Con
Rev. 62+75± Rt - Rev.
Construct Special Di
Rev. 63+50
New 6'10" x 6'8" x 88' C.G.
(See Section Sheet &
Standard Sheet M.A.C.P. 5-62)
Askew 87° Lt to Outlet
Rev. 63+72± Rt 15" R.C.P. Inlet 1.5'x1.5' St. Box Outlet
RETAIN
Rev. 63+98 ℄ Askew 67° Lt
New 18"x96' R.C.P. Class IV
Rev. 64+60 Rt
New 15"x44' Pipe Culv.
C.G.M.P. (#16 Gage)
or C.A.A.C.P. (#16 Gage)
or R.C.P. Class III
BEGIN RELINQUISHMENT #2
STA 62+85 70' RT
Rev. 67+97 Rt
Install Wood Gu
Rev. 68+23.3 Rt
1.5'x1.0' Stone Box
REMOVE
Rev. 68+50.5 Askew 60
New 24"x86' R.C.P. Cla
Rev. 69+94
Install Wood Gu
P L
Dickinson
Fregosi
Rev. 70+15.5± Rt
New 15"x44' Pipe Culv.
C.G.M.P. (#16 Ga.)
or C.A.A.C.P. (#16 Ga.)
or R.C.P. Class III
P L
Fregosi
Spaulding
0
50
100
150

VERMONT DEPARTMENT OF HIGHWAYS

RIGHT - OF - WAY PLANS

PROJECT · RUTLAND-PROCTOR
NO S 0163(1)
SHEET 21 OF 45