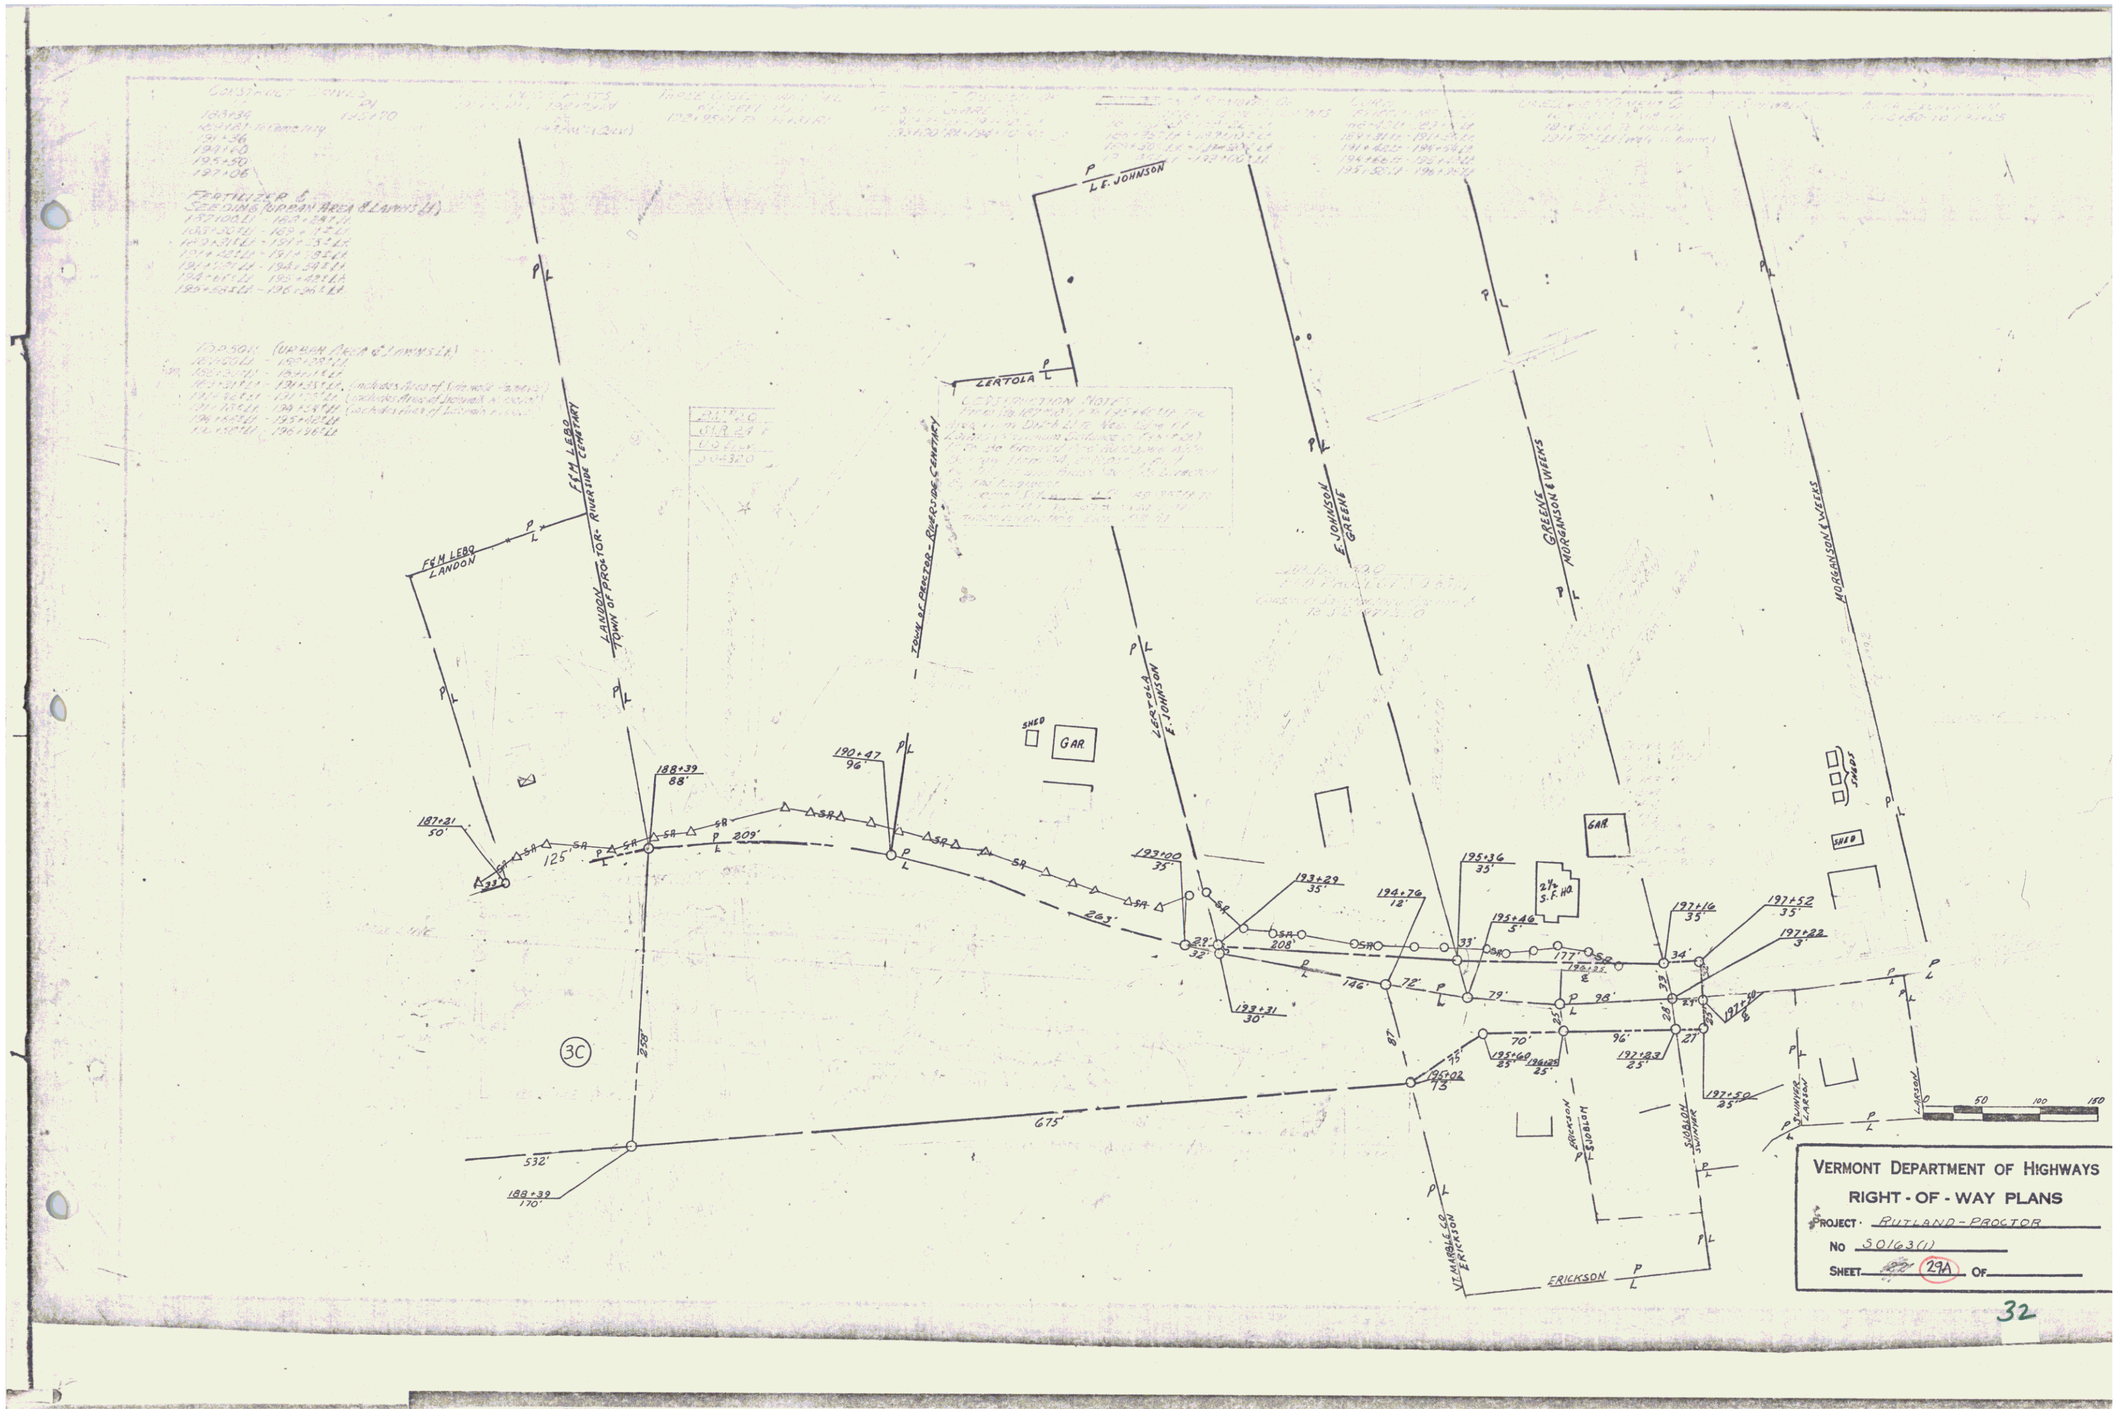
VERMONT DEPARTMENT OF HIGHWAYS
RIGHT - OF - WAY PLANS
PROJECT RUTLAND - PROCTOR
No S016301
SHEET 29A OF
L.E. JOHNSON
LERTOLA
E. JOHNSON
GREENE
GREENE
MORRISON & WEEKS
MORRISON & WEEKS
F.N. LEBO
F.N. LEBO
LANDON
LANDON
TOWN OF PROCTOR - RIVERVIEW CEMETARY
TOWN OF PROCTOR - PROCTOR CEMETARY
F.T. JOHNSON
F.T. JOHNSON
GAR
SHED
POST
ERICKSON
ERICKSON
SCABLOW
SCABLOW
VT MARBLE CO
ERICKSON
3C
32