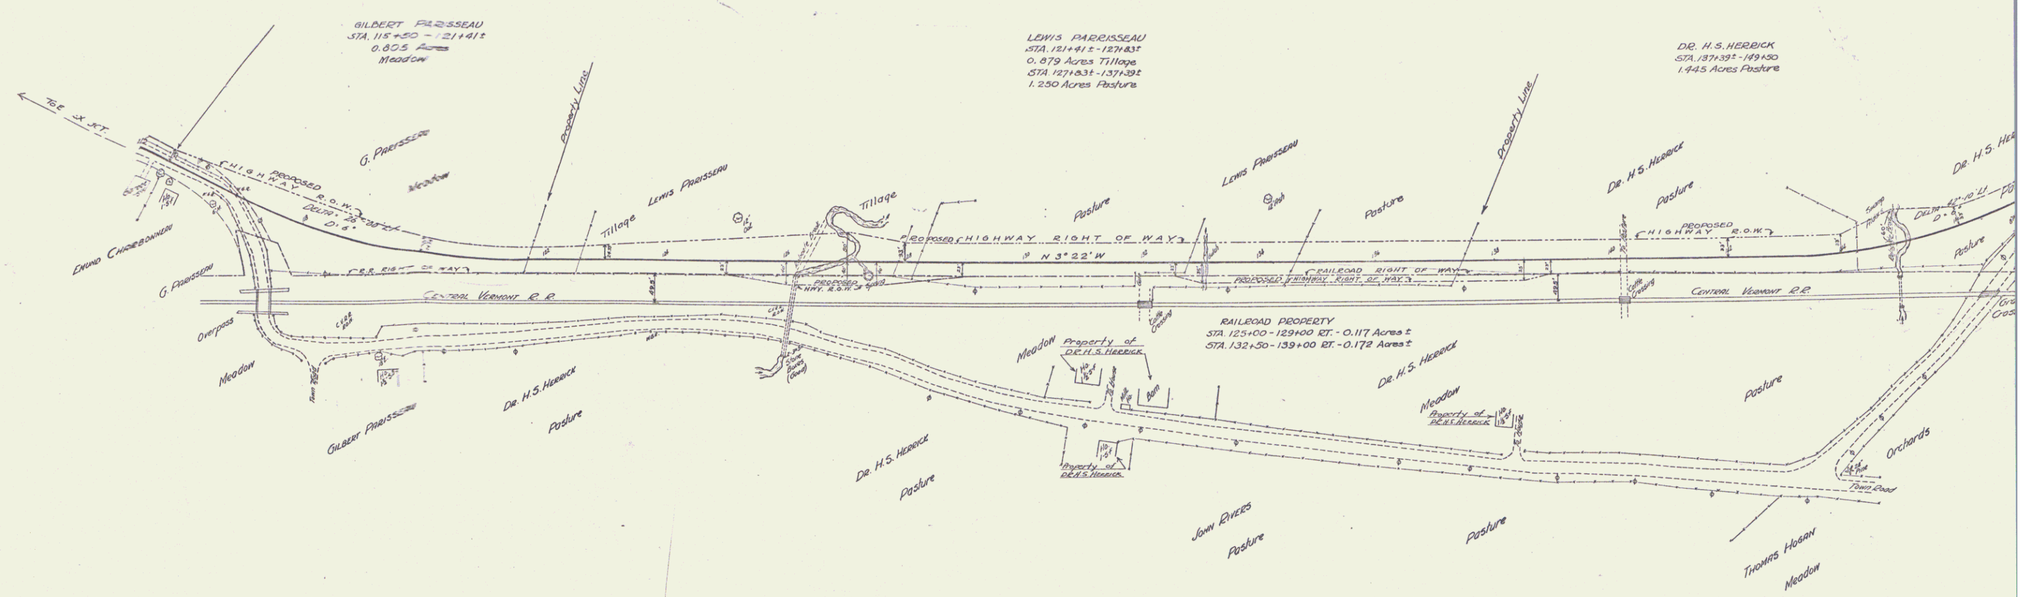
GILBERT PARISSEAU
STA. 115+50 - 121+41±
0.805 Acres
Meadow
LEWIS PARRISSEAU
STA. 121+41± - 127+83±
0.879 Acres Tillage
STA 127+83± - 137+39±
1.250 Acres Pasture
DR. H.S. HERRICK
STA. 137+39± - 149+50
1.445 Acres Pasture
TO E. St. ST.
EMMO CHAMBERLIN
G. PARISSEAU
Meadow
PROPOSED HIGHWAY R.O.W.
DELTA = 21°
D = 4°
Tillage
Lewis Parisseau
Pasture
PROPOSED HIGHWAY RIGHT OF WAY
N 3° 22' W
RAILROAD RIGHT OF WAY
PROPOSED SUBWAY RIGHT OF WAY
CENTRAL VERMONT R.R.
PROPOSED HWY. R.O.W.
Overpass
Property Line
RAILROAD PROPERTY
STA. 125+00 - 129+00 RT. - 0.117 Acres ±
STA. 132+50 - 139+00 RT. - 0.172 Acres ±
Property of DR. H.S. HERRICK
Gilbert Parisseau
Dr. H.S. Herrick
JOHN RIVERS
THOMAS HOGAN
Orchards
TOWN ROAD
Sheet 5A
4