FED. ROAD DIST. NO.	STATE	N.R.S. PROJ. NO.	FISCAL YEAR	SHEET NO.	TOTAL SHEETS
9	VT.	165 (1935)	1935	12	39

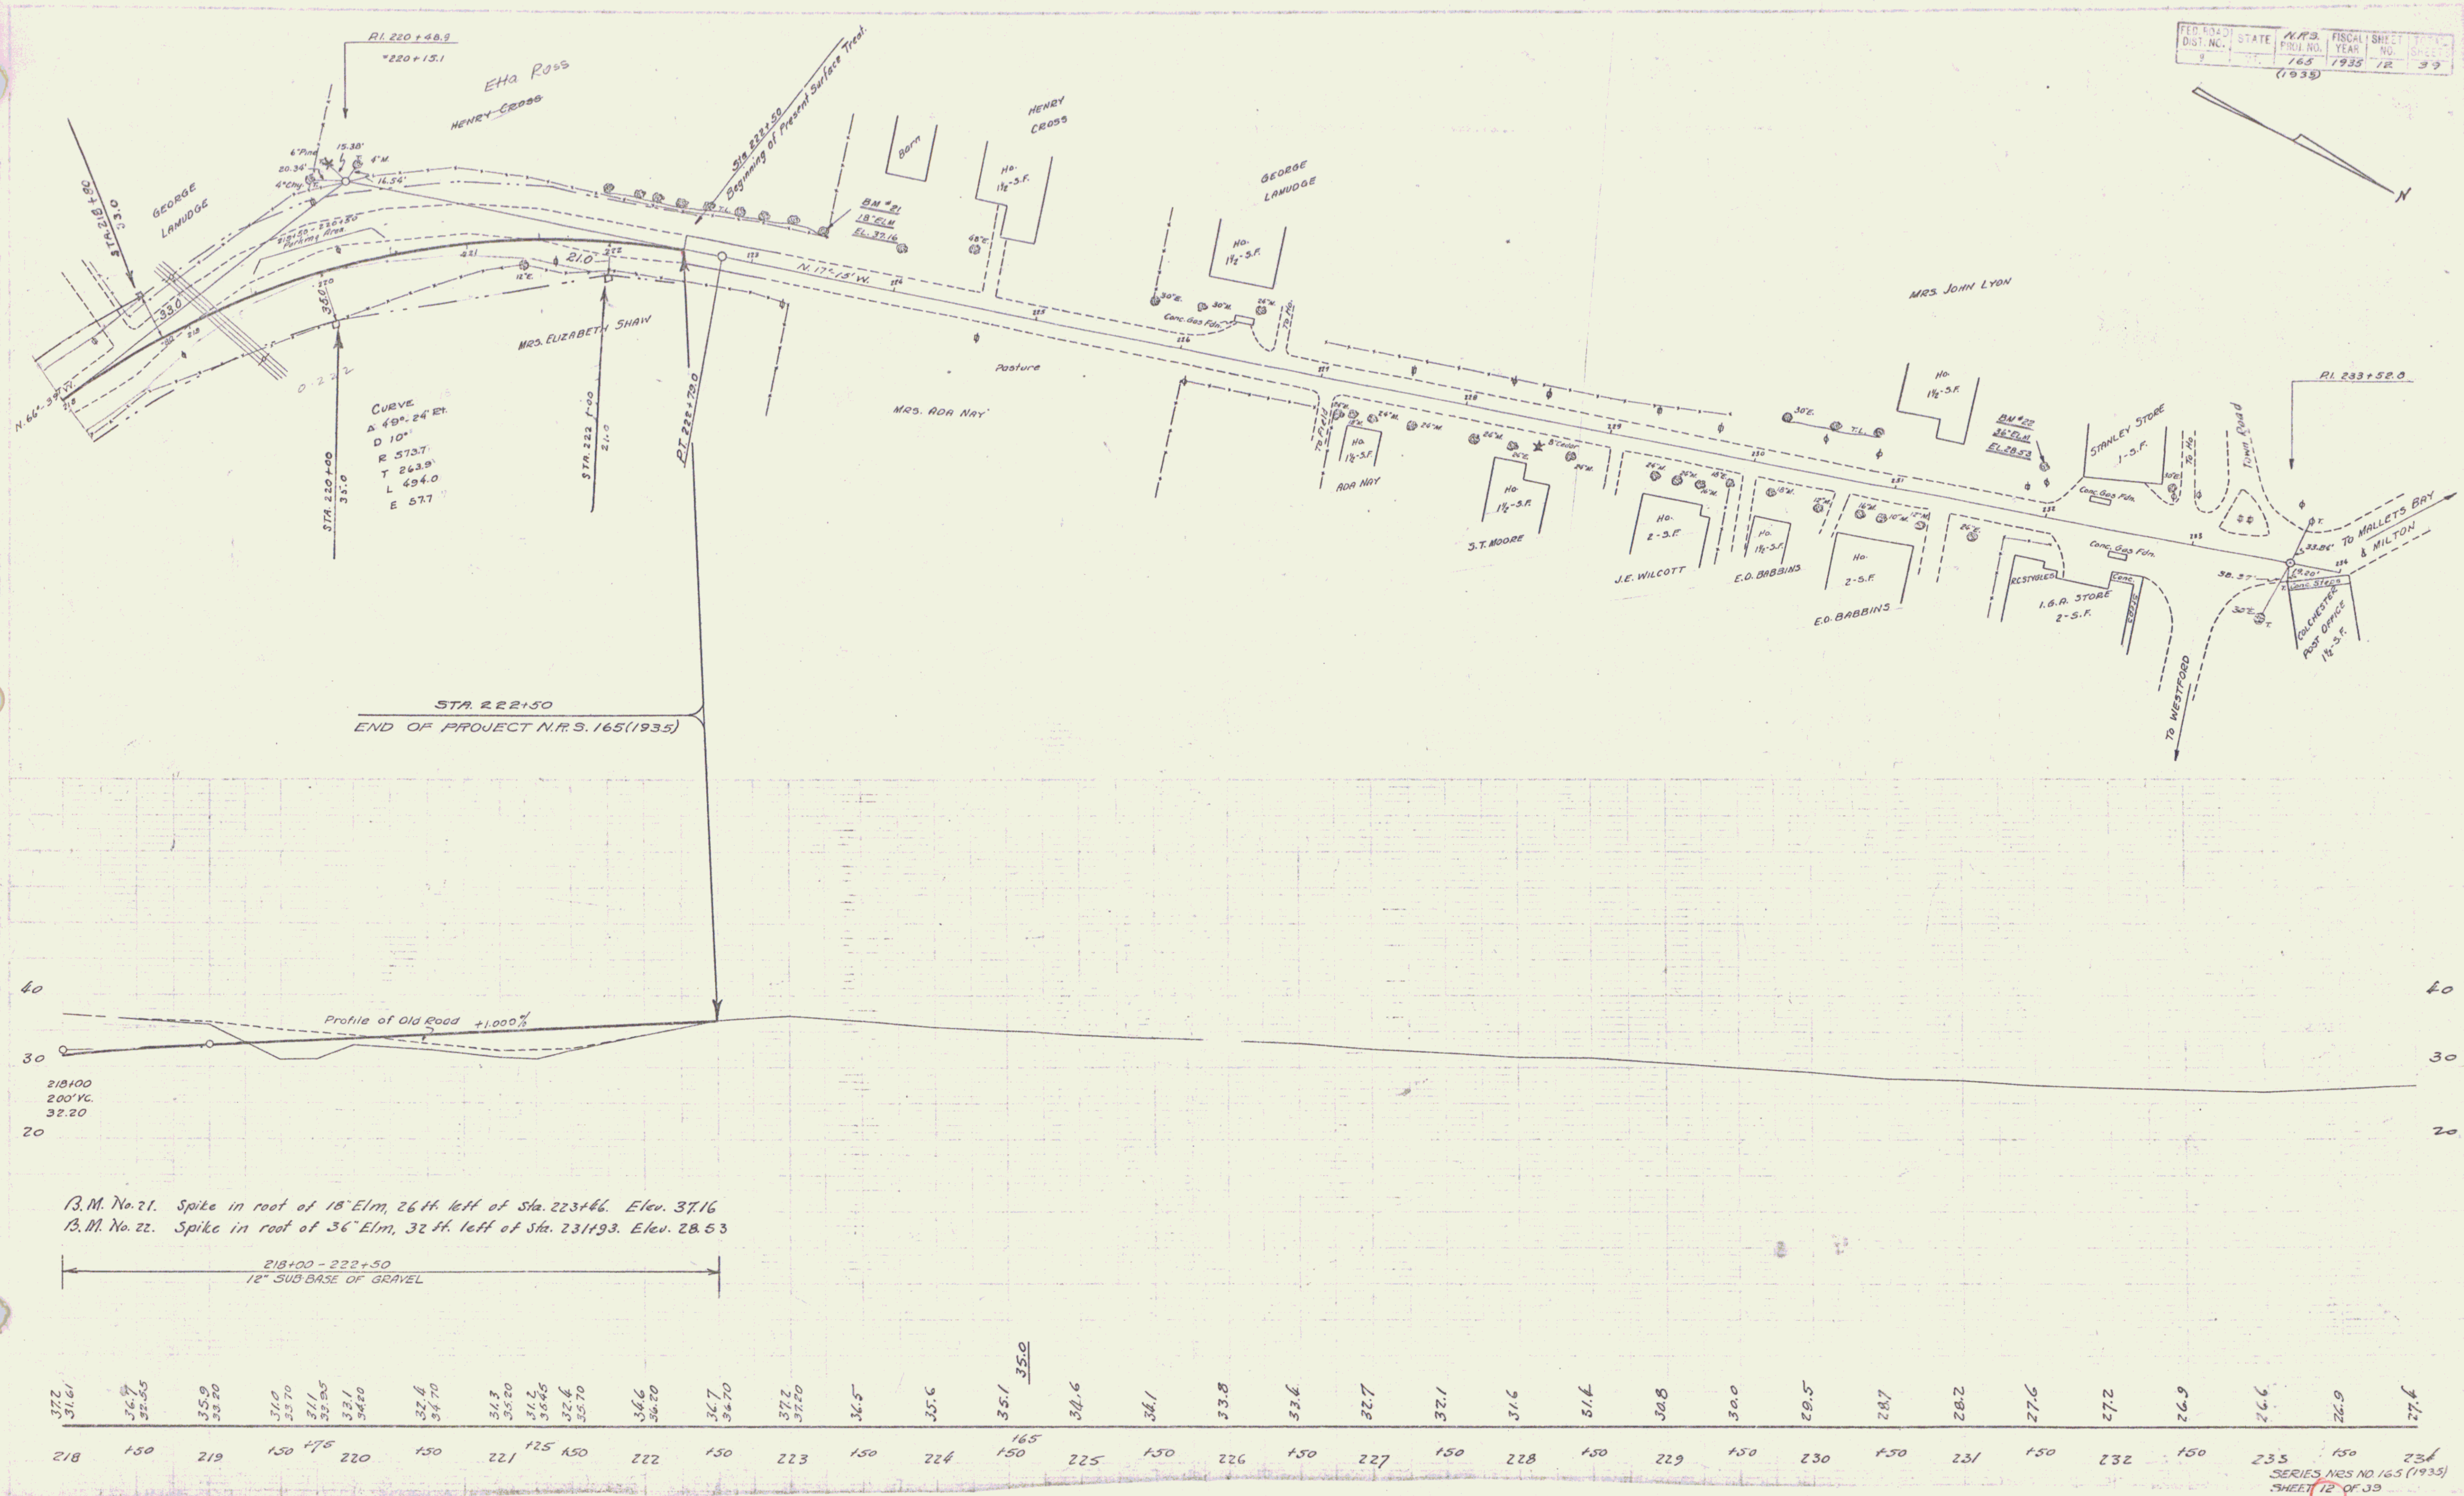

SERIES NRS NO. 165 (1935)
SHEET 12 OF 39

10