TOWN OF BROWNINGTON
Project ST 35N
Pin # 99R761
Route VT5A
Date 1/1/1941

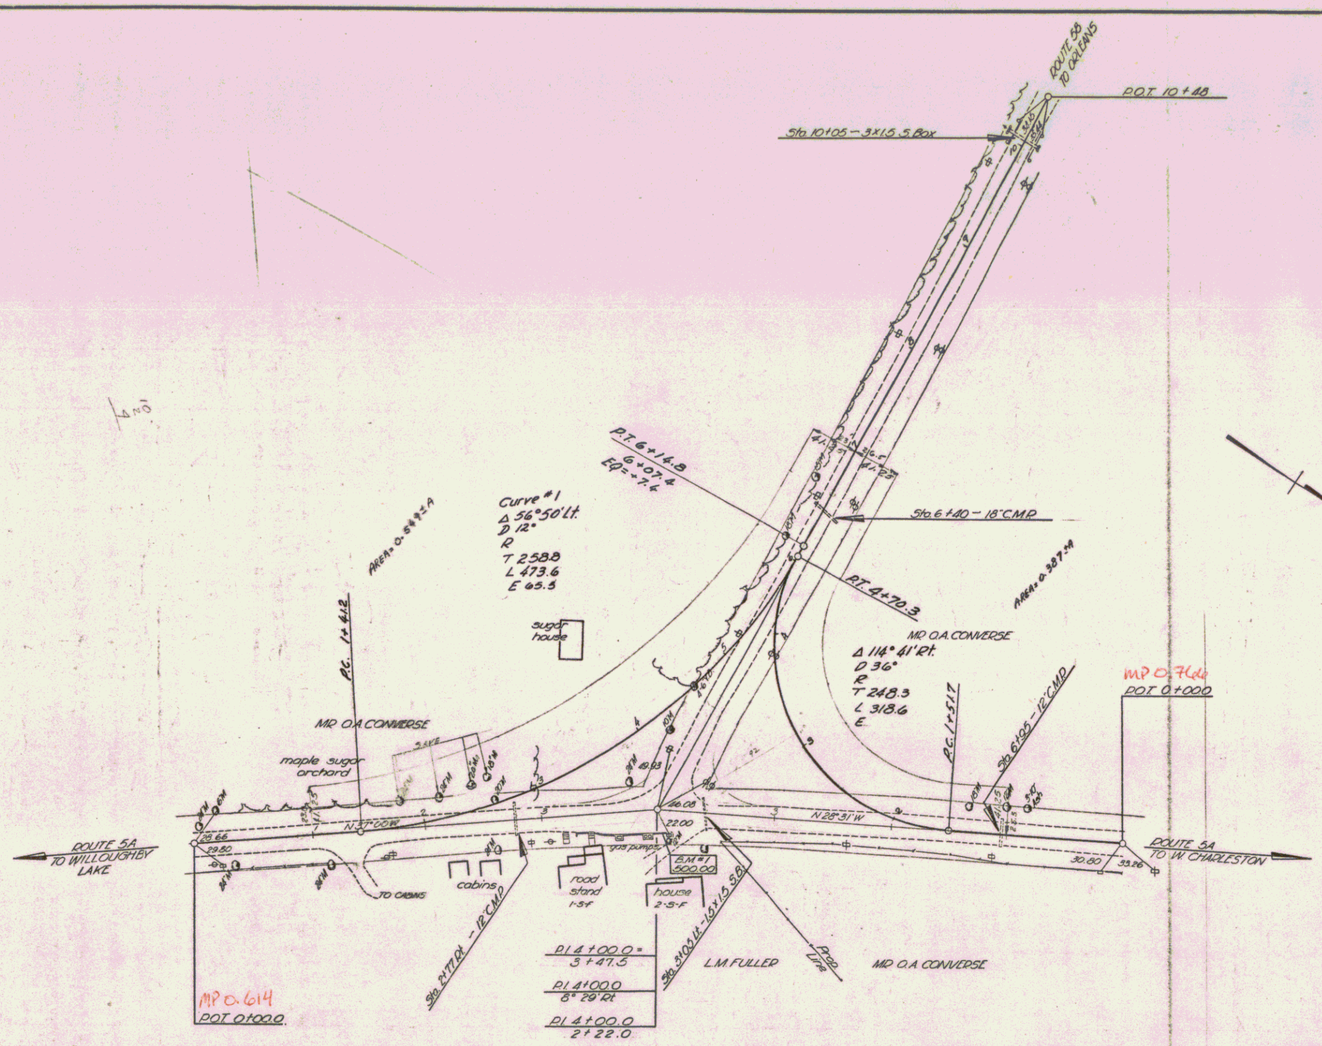

RIGHT-OF-WAY DIVISION
TOWN FILE
PERPETUAL
~~Town~~ Rte of VT 5A
(To Be Returned To R.O.W. Division)

BROWNINGTON ROUTE 5A

Surveyed by	O. LANE	NOV. 1941
Designed by		
Drawn by	E. ROGERS	NOV. 1941
Traced by	E. ROGERS	NOV. 1941
Checked by		

Series ST No. 35N Filed
Sheet 1 of Sheets