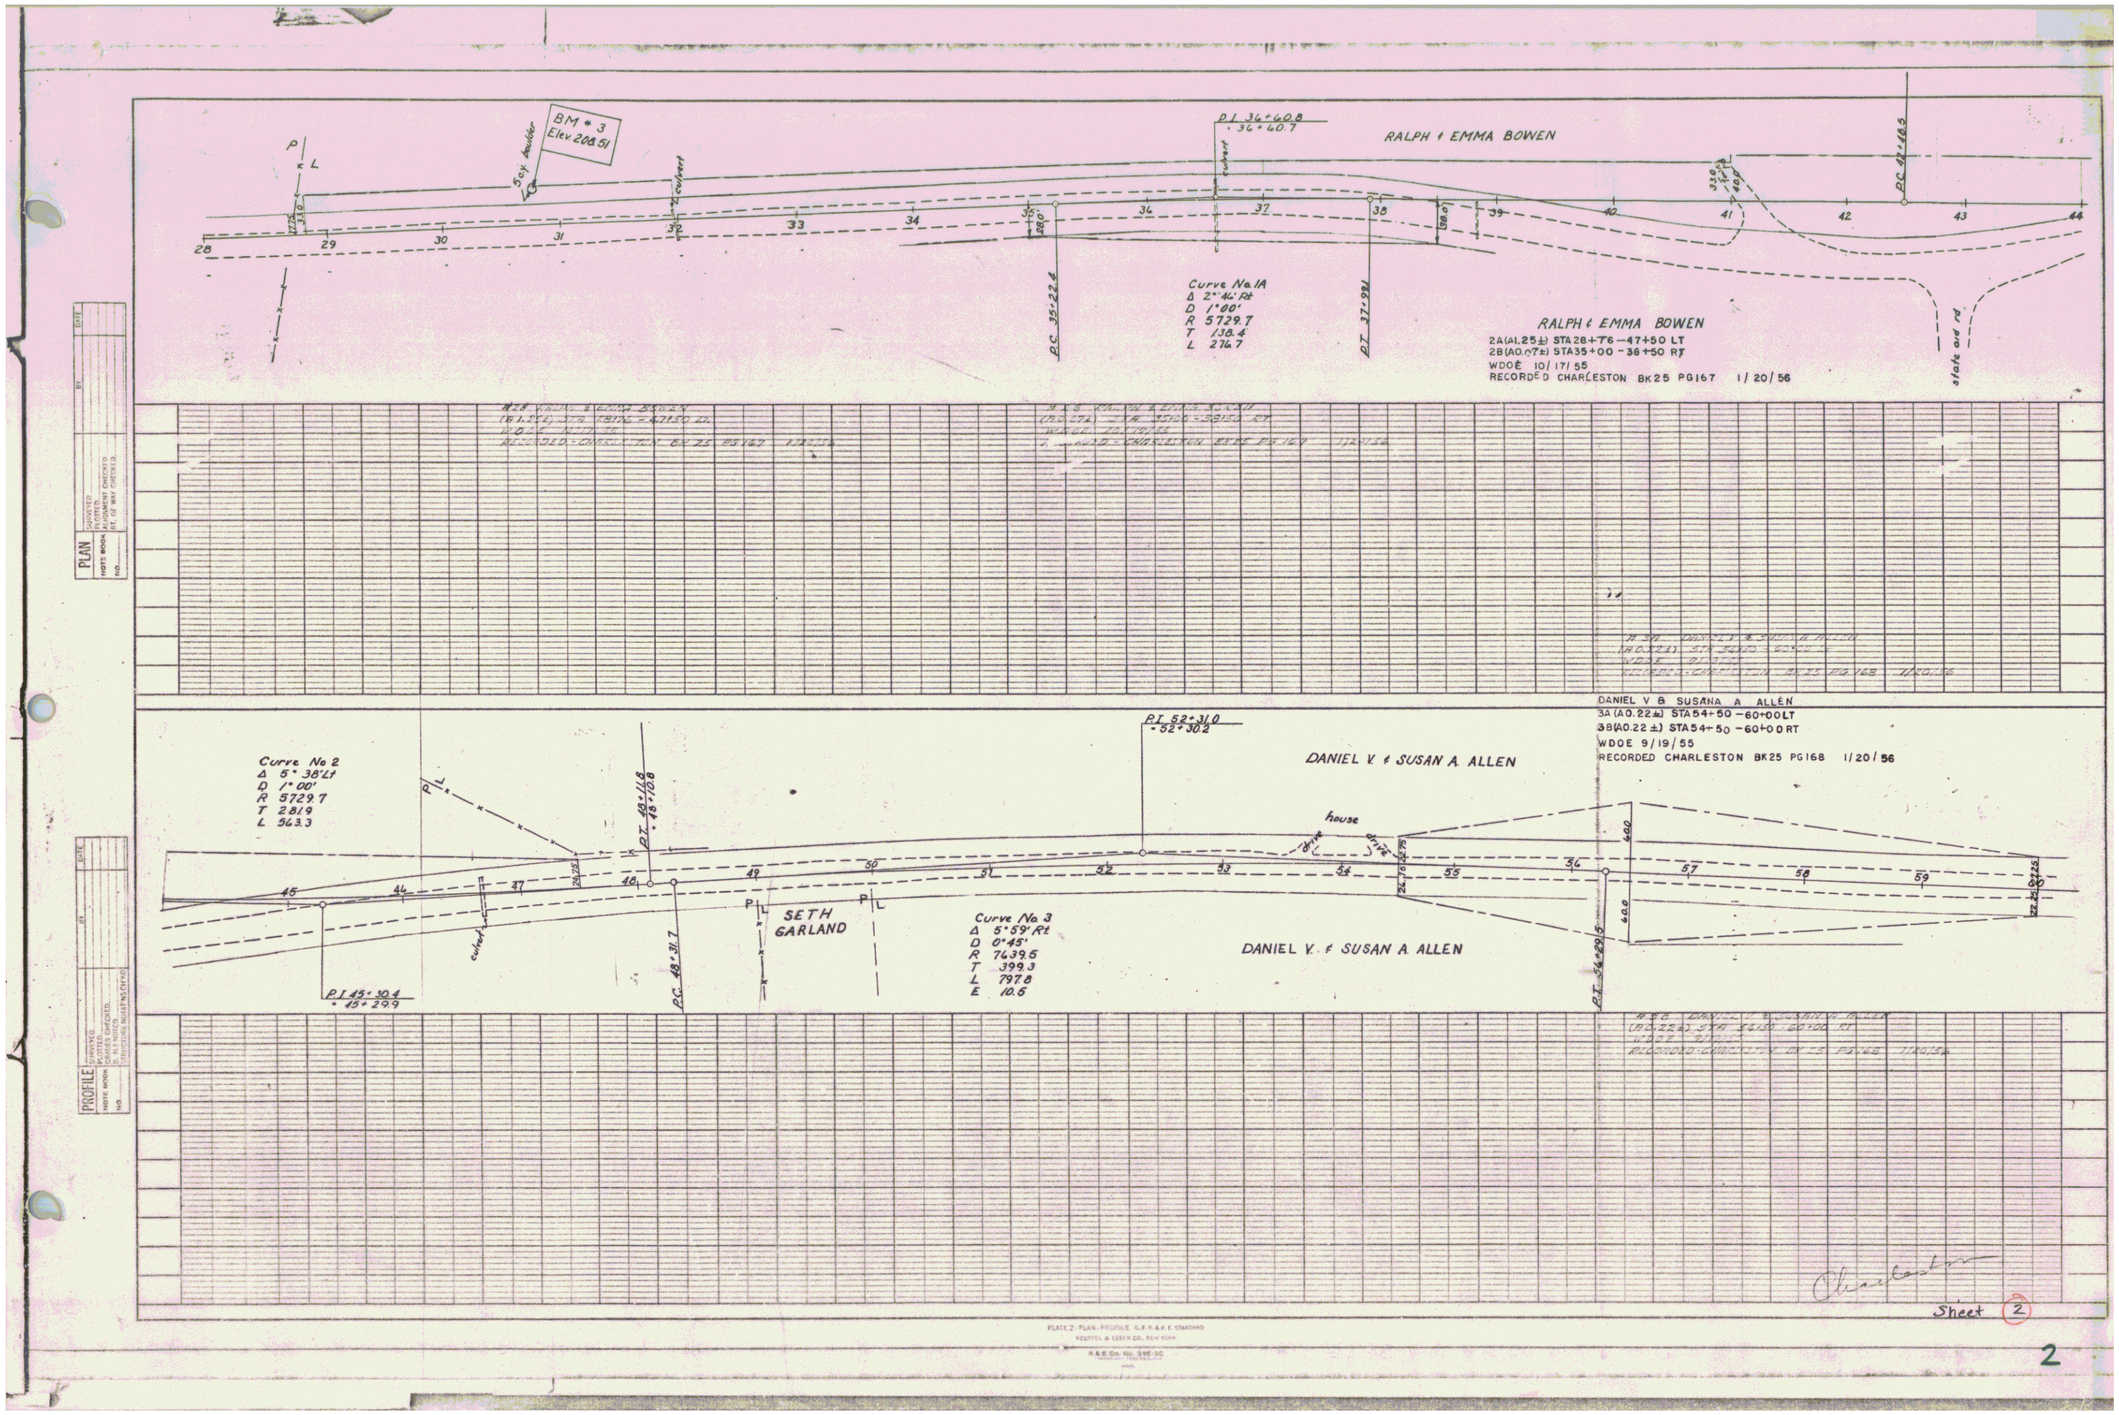

PLAN
SURVEYED
PLOTTED
TRACING CHECKED
BY, OF WAY CHECKED
NOTE BOOK
NO.
DATE
BY

PROFILE
SURVEYED
PLOTTED
TRACING CHECKED
BY, R/W PLOTTED
DIRECTOR, RIGHT-OF-WAY
NOTE BOOK
NO.
DATE

PLATE 2 - PLAN - PROFILE G.P.R. & R.E. STANDARD
KEUFFEL & ESSER CO., NEW YORK
K & E Co. No. 346-3C

2