WOOD GUARD RAIL REQUIRED		
Center Station	LEFT	RIGHT
885+50	24'	24'
898+86	24'	24'

NEW REINF CONCRETE PIPE CULVERTS REQUIRED					
STATION	DIAM	LENG	CONC A	CONC C	REINF STEEL
885+50	18"	36'	3.0 cy	3.0 cy	33 lbs
898+86	24"	36'	3.0 cy	-	33 lbs

C.G.M. PIPE (Relay) REQUIRED				
Station	Pos	Dia	Length	
898+86	RT	16"	8'	Under - side - walk

124 A 1930 33

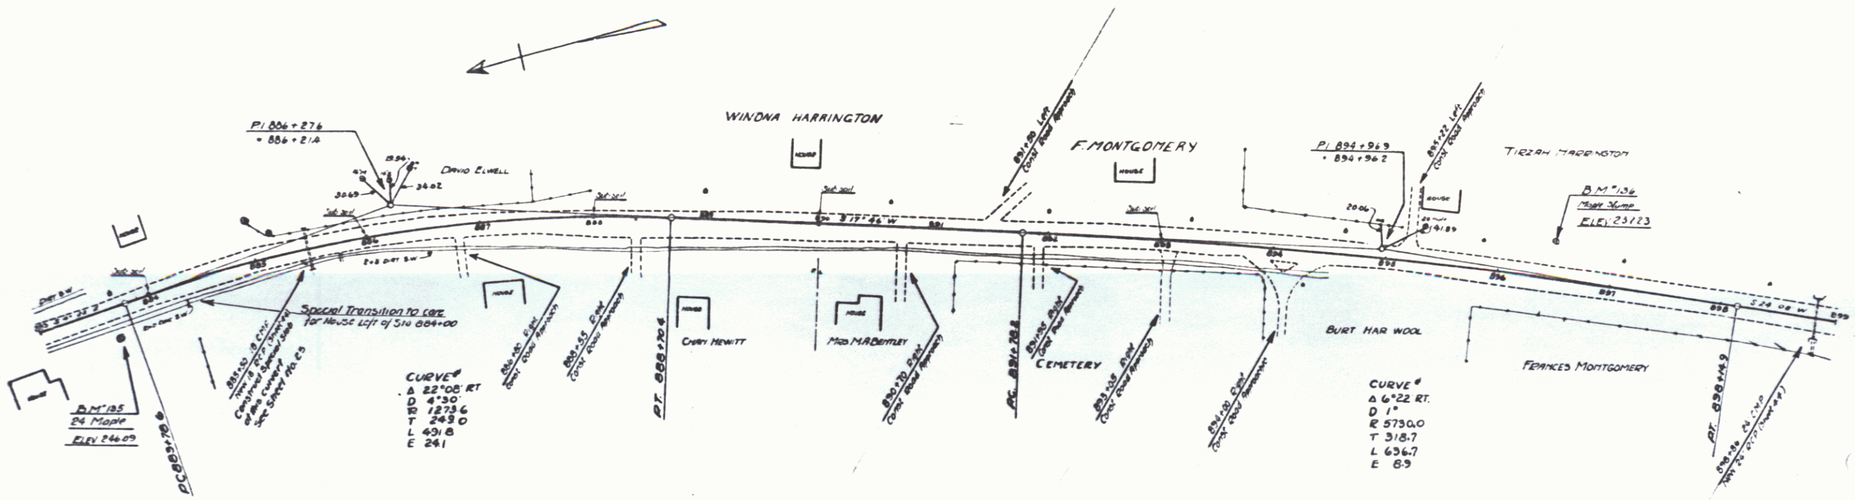

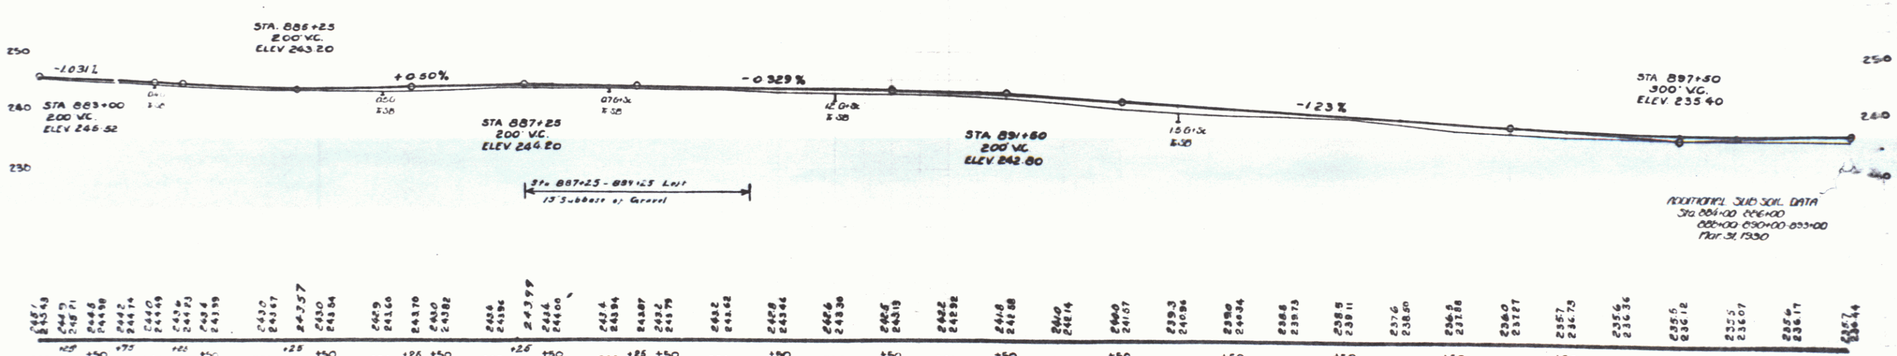


B.M. #135 Stone West of 24" Maple 25 ft. Rt. of Sta 883+64 Elev. 246.09

B.M. #136 Spike on top of Maple Stump, 30 ft. Lt. of Sta 896+48 Elev. 237.23

PLANS COMPLETED	1-28-30
REVISED	DATE
894+86.8 T.B. to Tel. Pole Removed	9-8-30

SERIES F. No. 124-A

SHEET 93 OF 126