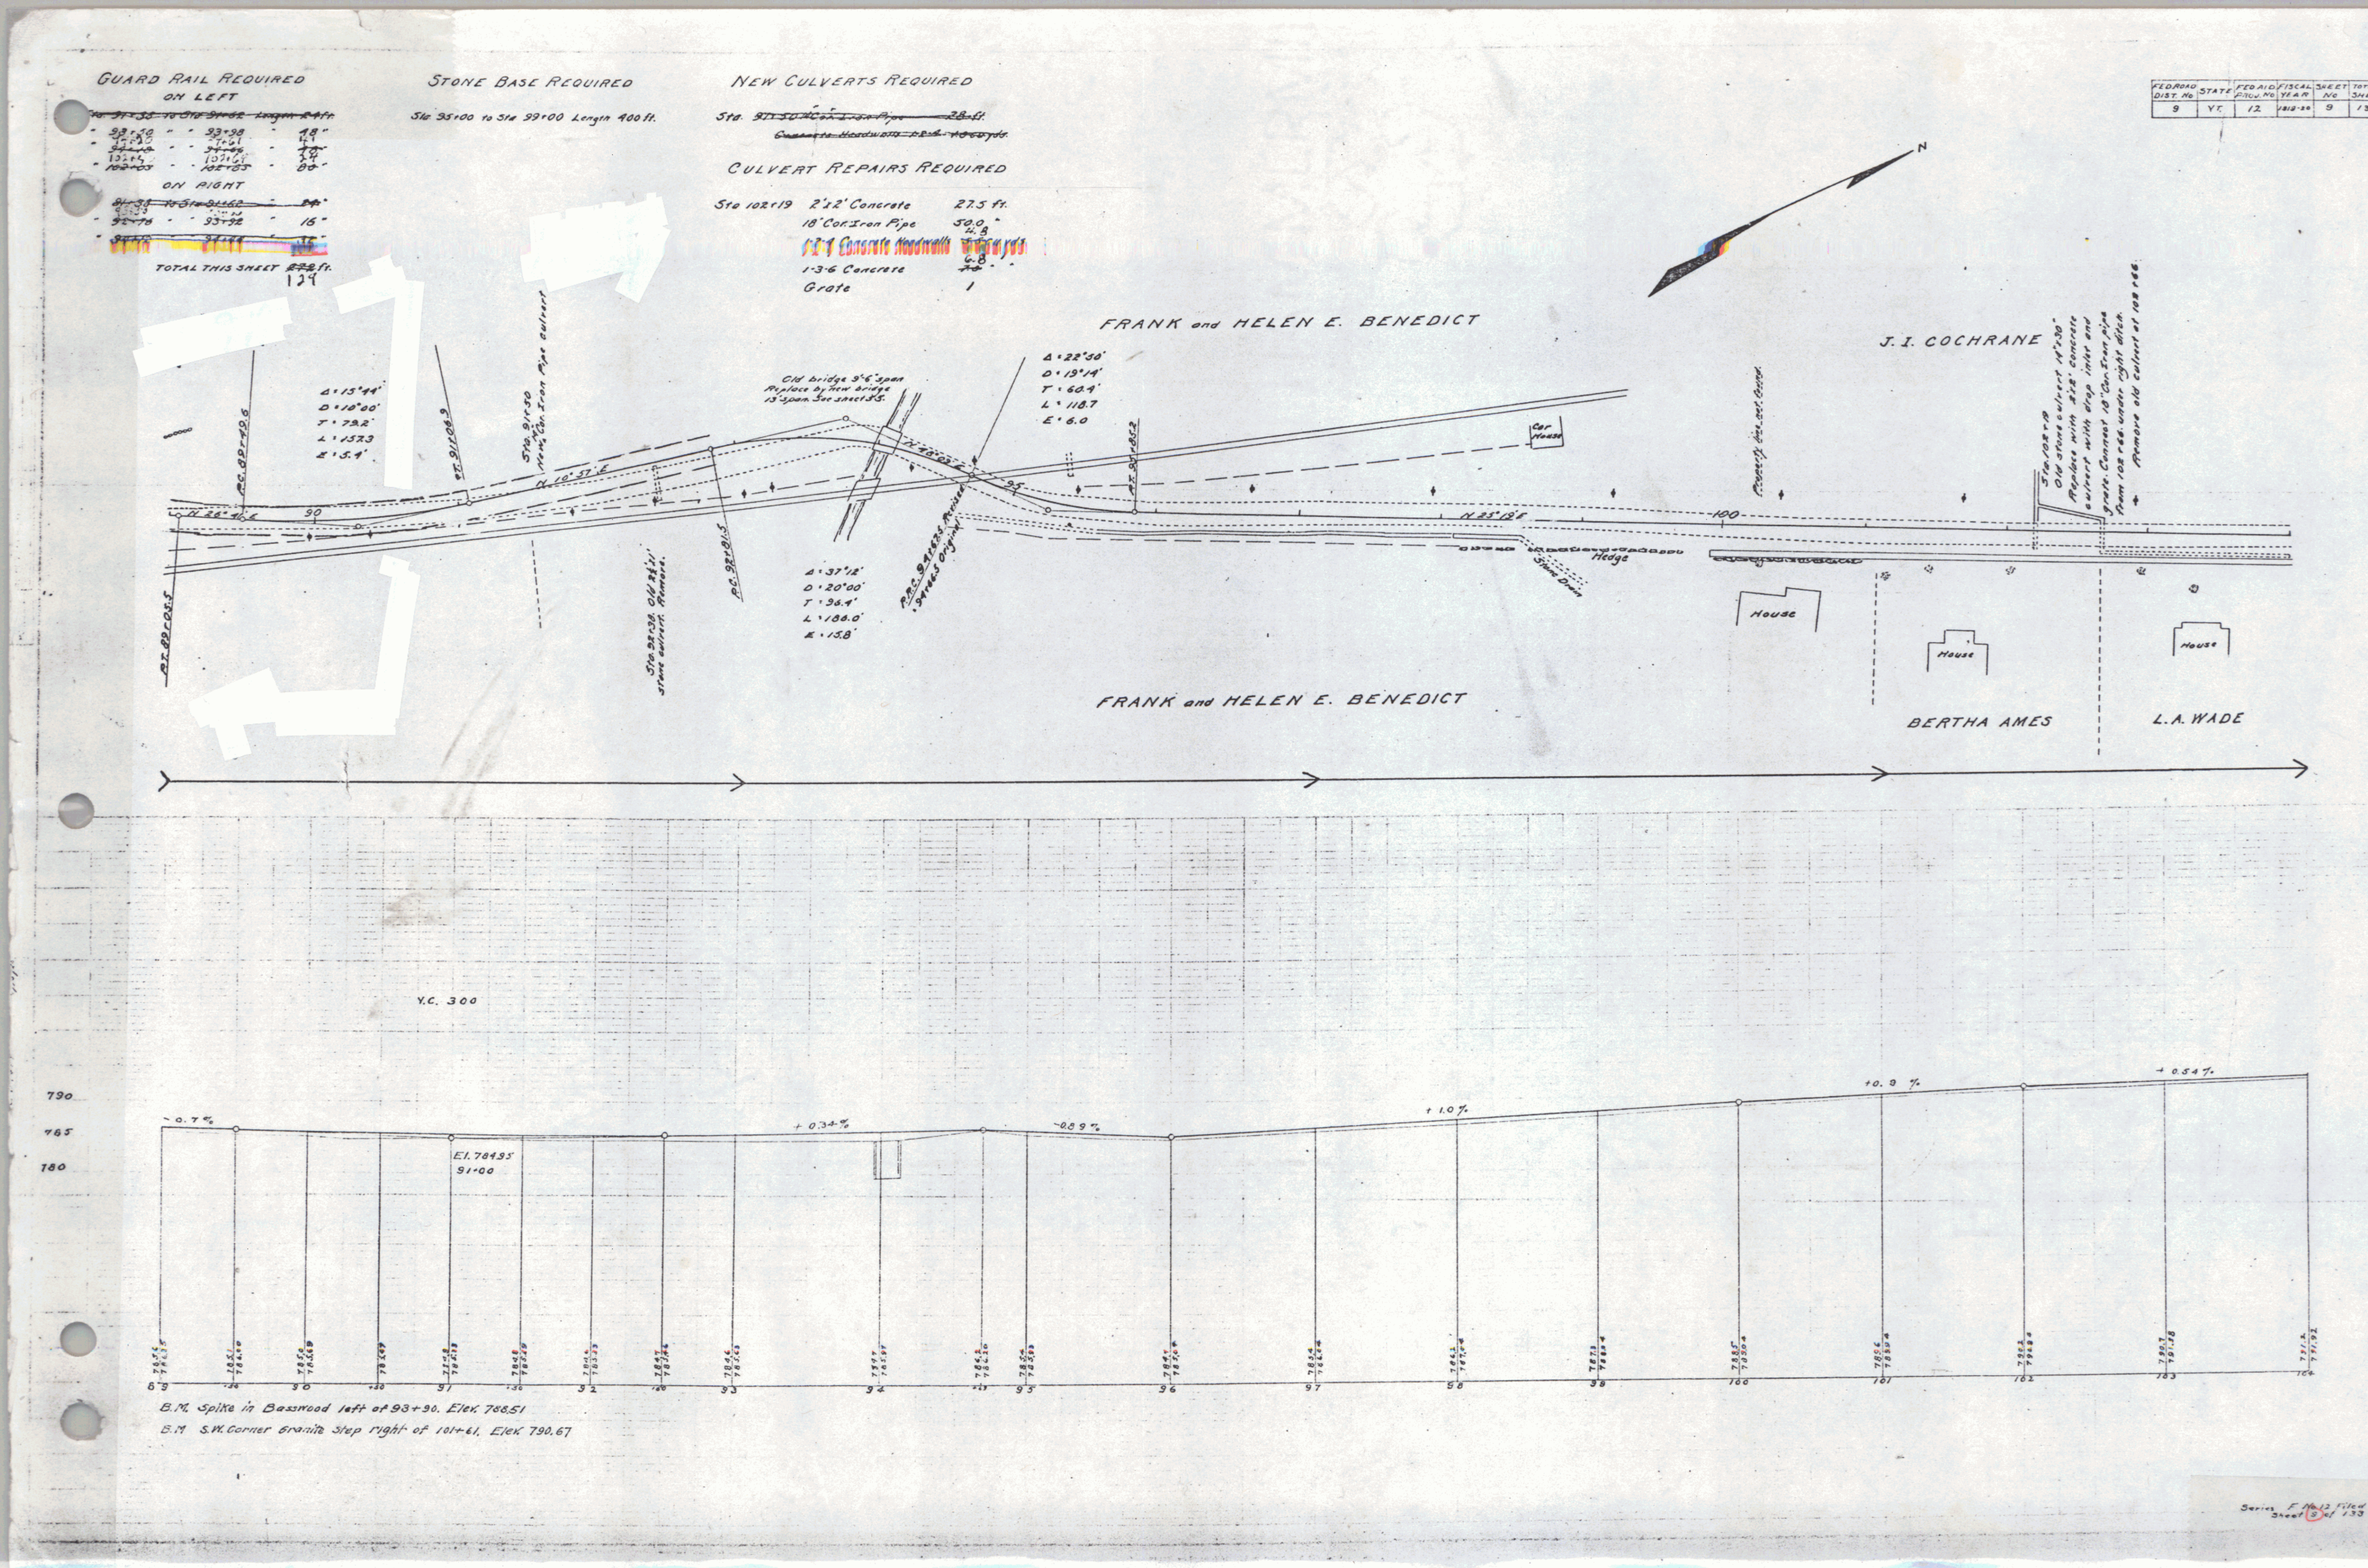

FED ROAD DIST. No | STATE | FED AID PROJ. No | FISCAL YEAR | SHEET No | TOTAL SHEETS
9 | VT. | 12 | 1919-20 | 9 | 133
GUARD RAIL REQUIRED
ON LEFT
" 93+50 " " 93+98 " 48 "
ON RIGHT
" 92+76 " " 93+92 " 16 "
TOTAL THIS SHEET 129 ft.
STONE BASE REQUIRED
Sta 95+00 to Sta 99+00 Length 400 ft.
NEW CULVERTS REQUIRED
CULVERT REPAIRS REQUIRED
Sta 102+19 2'x2' Concrete 27.5 ft.
18" Cor. Iron Pipe 50.0 "
1:2:4 Concrete Headwalls 4.8 cu. yds
1:3:6 Concrete 6.8 "
Grate 1
FRANK and HELEN E. BENEDICT
J. I. COCHRANE
Old bridge 9'-6" span Replace by new bridge 13' span. See sheet 35.
Δ = 15°44'
D = 10°00'
T = 79.2'
L = 153.3
E = 5.4'
Δ = 22°50'
D = 13°14'
T = 60.9
L = 118.7
E = 6.0
Δ = 37°12'
D = 20°00'
T = 36.4'
L = 186.0
E = 15.8
Sta. 102+19 Old stone culvert 14"x30" Replace with 2'x2' concrete culvert with drop inlet and grate. Connect 18" Cor. Iron pipe from 102+66 under right ditch. Remove old culvert at 102+66.
Car House
Hedge
House
FRANK and HELEN E. BENEDICT
BERTHA AMES
L. A. WADE
V.C. 300
790
785
780
El. 784.35 91+00
89
90
91
92
93
94
95
96
97
98
99
100
101
102
103
B.M. Spike in Basswood left of 93+90. Elev. 788.51
B.M. S.W. Corner Granite Step right of 101+61. Elev. 790.67